


NORTH EASTERN RAILWAY

VARANASI DIVISION

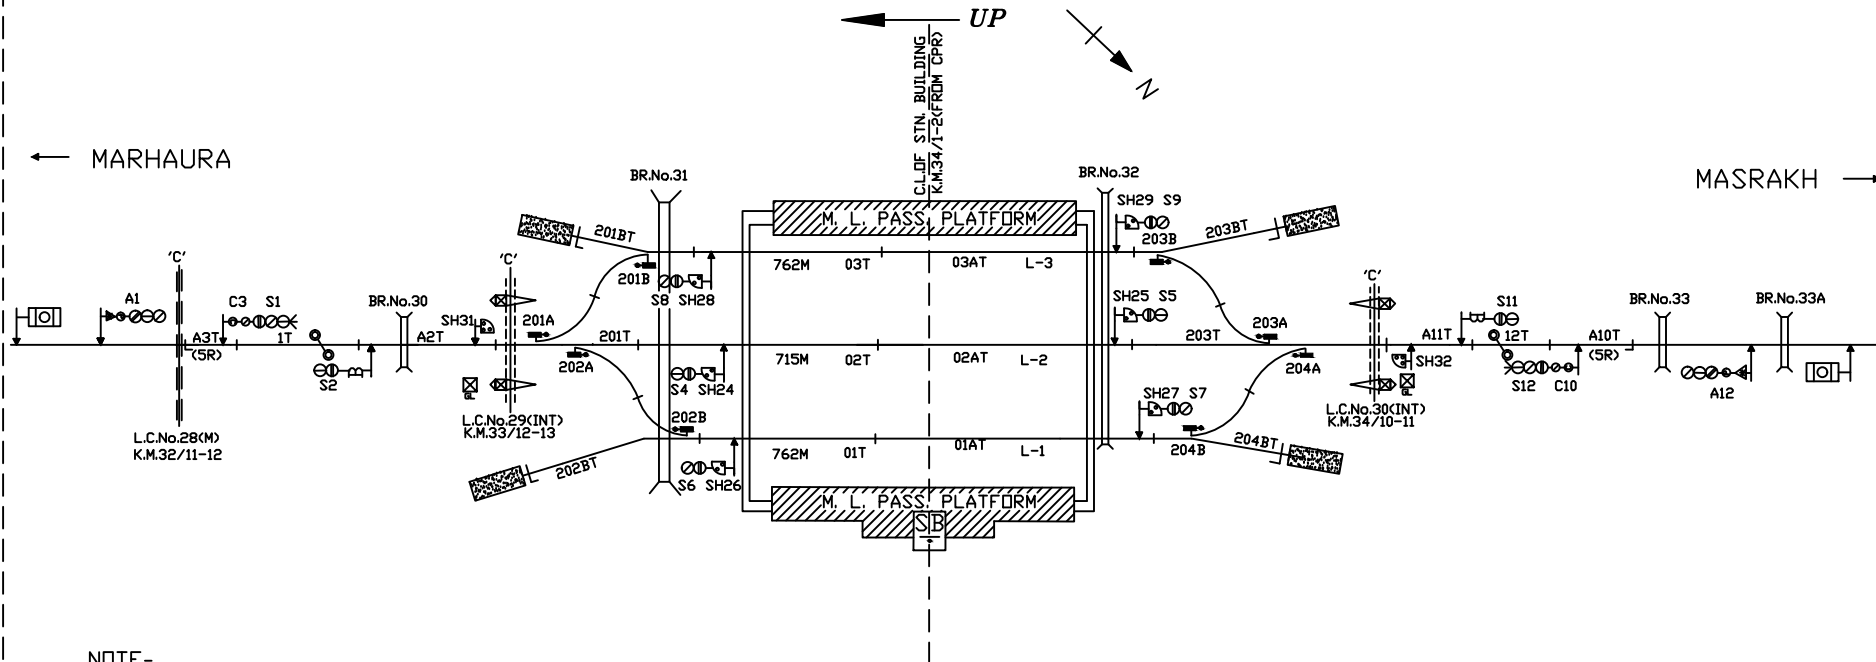

NOTE-

1. GAUGE - B.G.
2. CLASS - B
3. STANDARD OF INTERLOCKING - II (R)
4. BLOCK WORKING -
 - i. S/L BPAC USING BLOCK PANEL WITH UFSBI ON SECTION SHAMKAURIA - MARHAURA
 - ii. S/L BPAC USING BLOCK PANEL WITH UFSBI ON SECTION SHAMKAURIA - MASRAKH

NOT TO SCALE BASED ON RD No. DSTE/C/GKP/2016(RD)/2 ALT-'D'

MINIATURE PLAN

SHAMKAURIA

(SMKR)