


NORTH EASTERN RAILWAY

VARANASI DIVISION

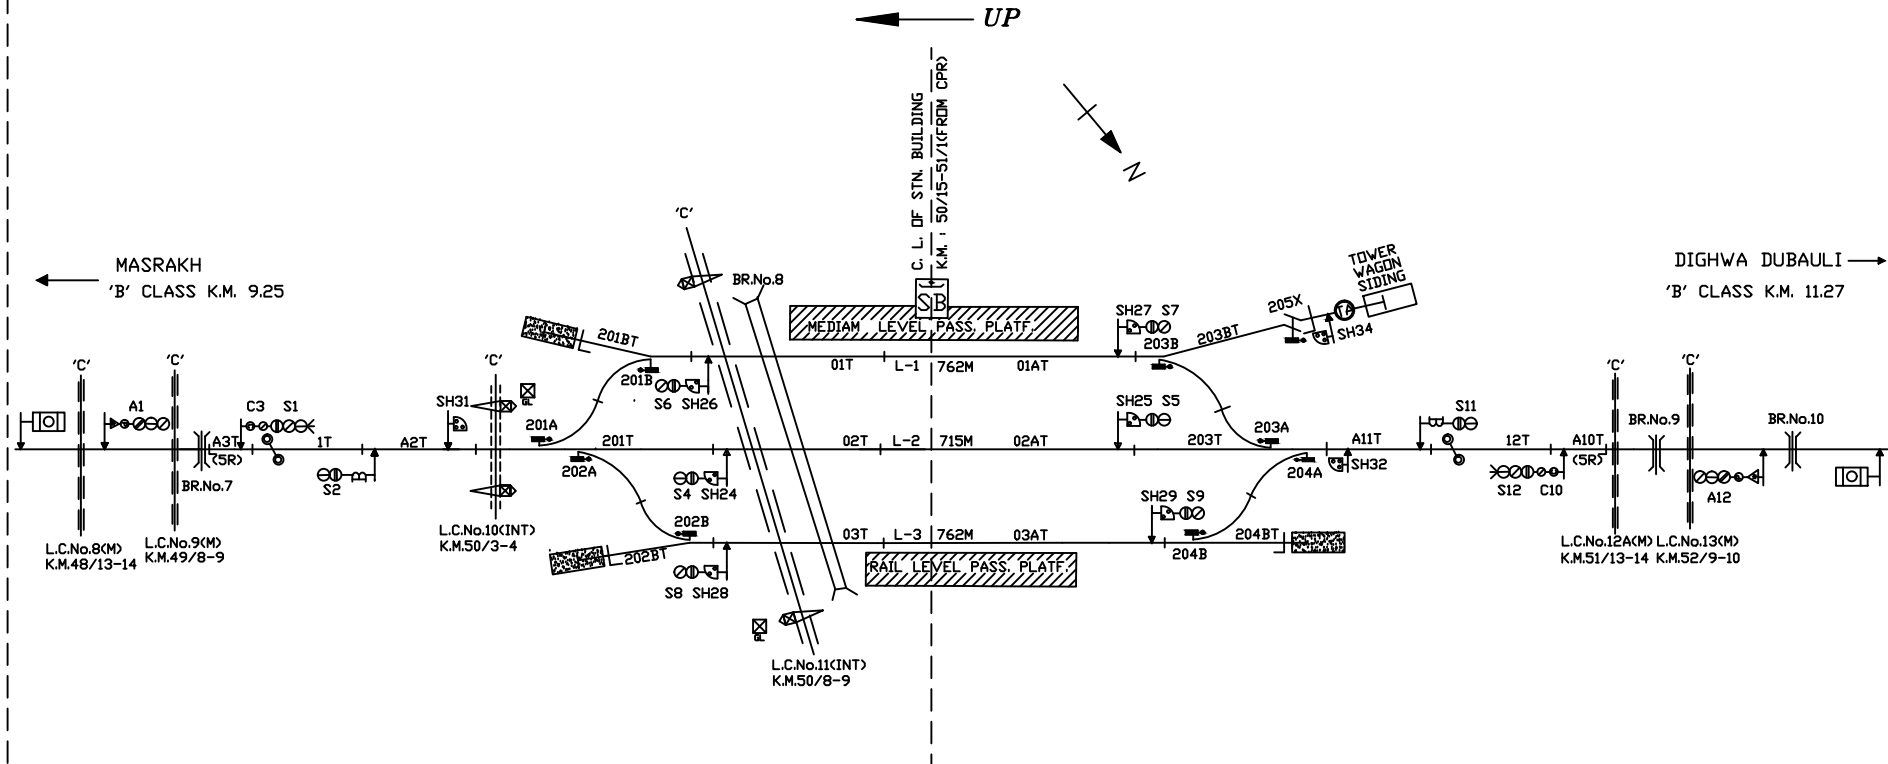

NOTE-

1. GAUGE - B.G.
2. CLASS - B
3. STANDARD OF INTERLOCKING - II®
4. BLOCK WORKING -
 - i. S/L BPAC USING BLOCK PANEL WITH UFSBI ON SECTION RAJAPATTI - DIGHWA DUBAULI
 - ii. S/L BPAC USING BLOCK PANEL WITH UFSBI ON SECTION RAJAPATTI - MASRAKH

NOT TO SCALE

BASED ON RD No. DSTE/C/HQ/GKP/2016(RD)/6 ALT-'E'

MINIATURE PLAN

RAJAPATTI

(RPV)