


NORTH EASTERN RAILWAY

VARANASI DIVISION

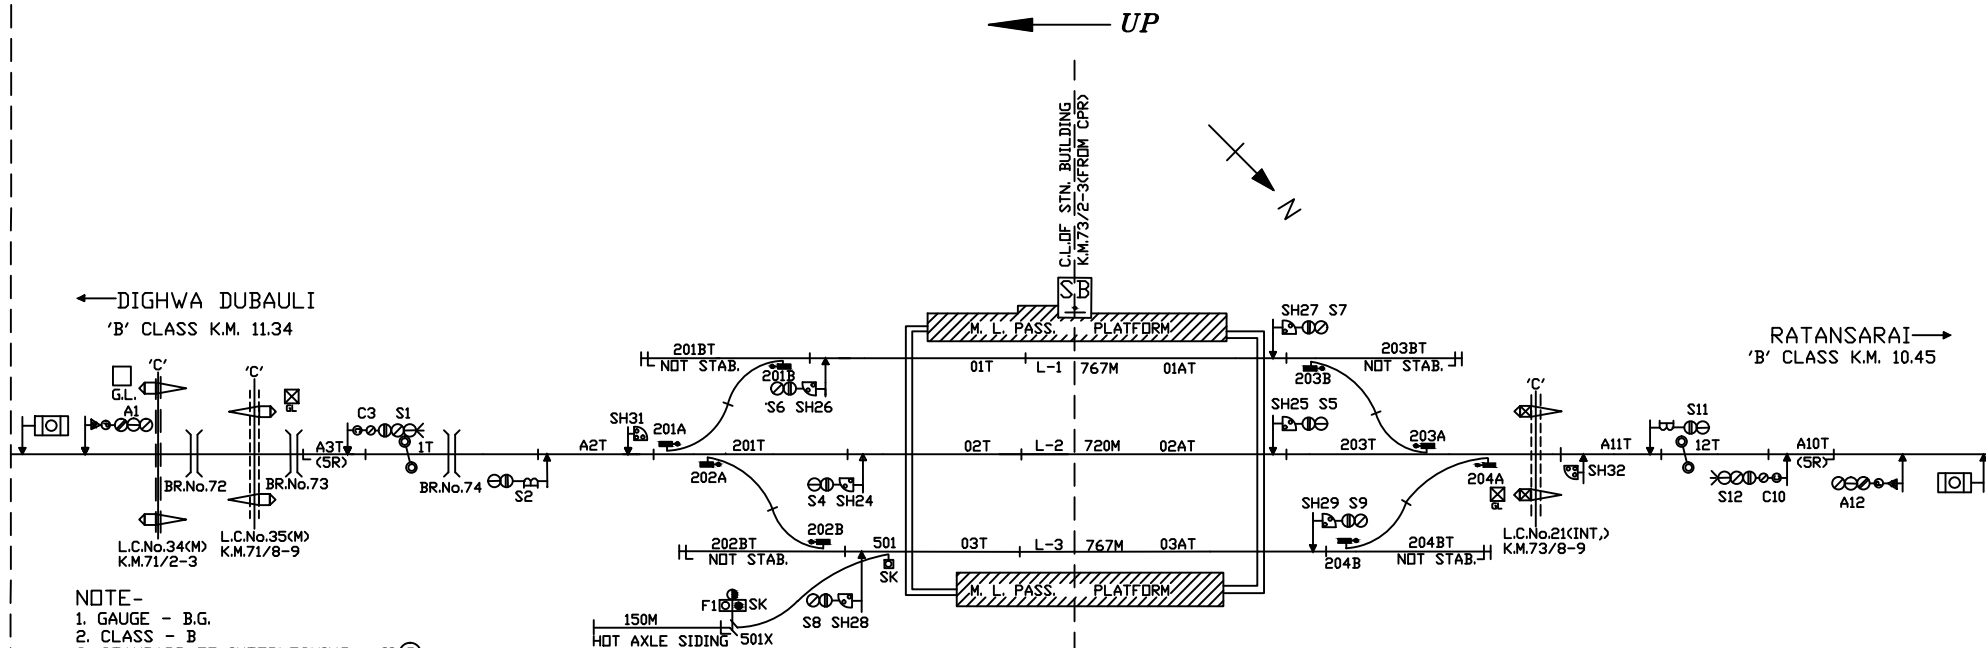

NOTE-

1. GAUGE - B.G.
2. CLASS - B
3. STANDARD OF INTERLOCKING - II (R)
4. BLOCK WORKING -
i. S/L BPAC USING BLOCK PANEL WITH UFSBI ON SECTION SIDHWALIA - DIGHWA DUBAULI
ii. S/L BPAC USING BLOCK PANEL WITH UFSBI ON SECTION SIDHWALIA - RATANSARAI

NOT TO SCALE BASED ON RD No. Sr.DSTE/BSB/2022 (RD)/160 ALT- ' '

MINIATURE PLAN

SIDHWALIA
(SQW)