NORTH EASTERN RAILWAY

VARANASI DIVISION

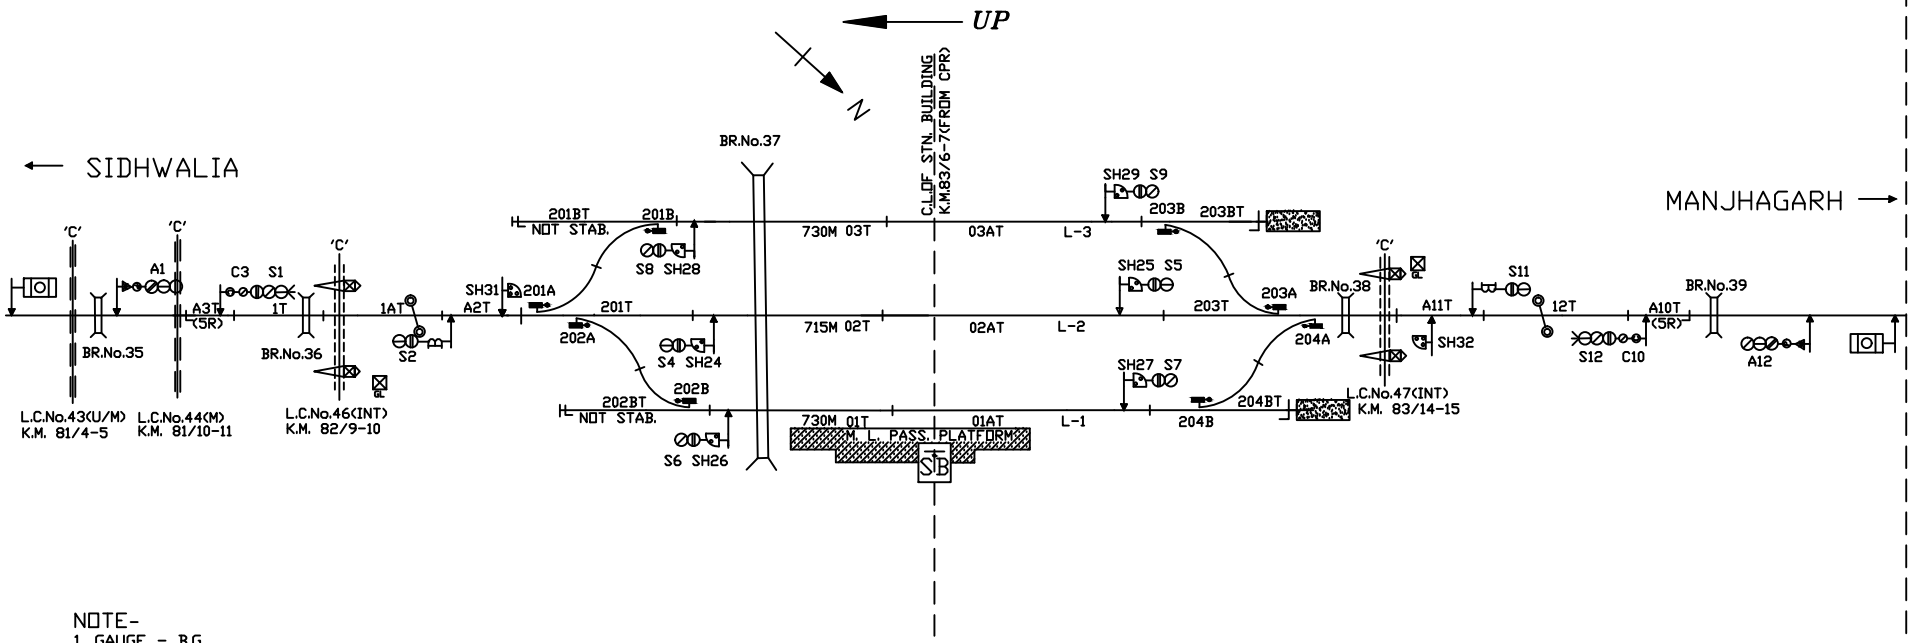

NOTE-

1. GAUGE - B.G.
2. CLASS - B
3. STANDARD OF INTERLOCKING - II(R)
4. BLOCK WORKING -
   i. S/L BPAC USING BLOCK PANEL WITH UFSBI ON SECTION RATANSARAI - MANJHAGARH
   ii S/L BPAC USING BLOCK PANEL WITH UFSBI ON SECTION RATANSARAI - SIDHWALIA

NOT TO SCALE BASED ON RD No. DSTE/C/HQ/2016(RD)/1 ALT-'D'

MINIATURE PLAN

RATANSARAI

(RTU)