
NORTH EASTERN RAILWAY

VARANASI DIVISION

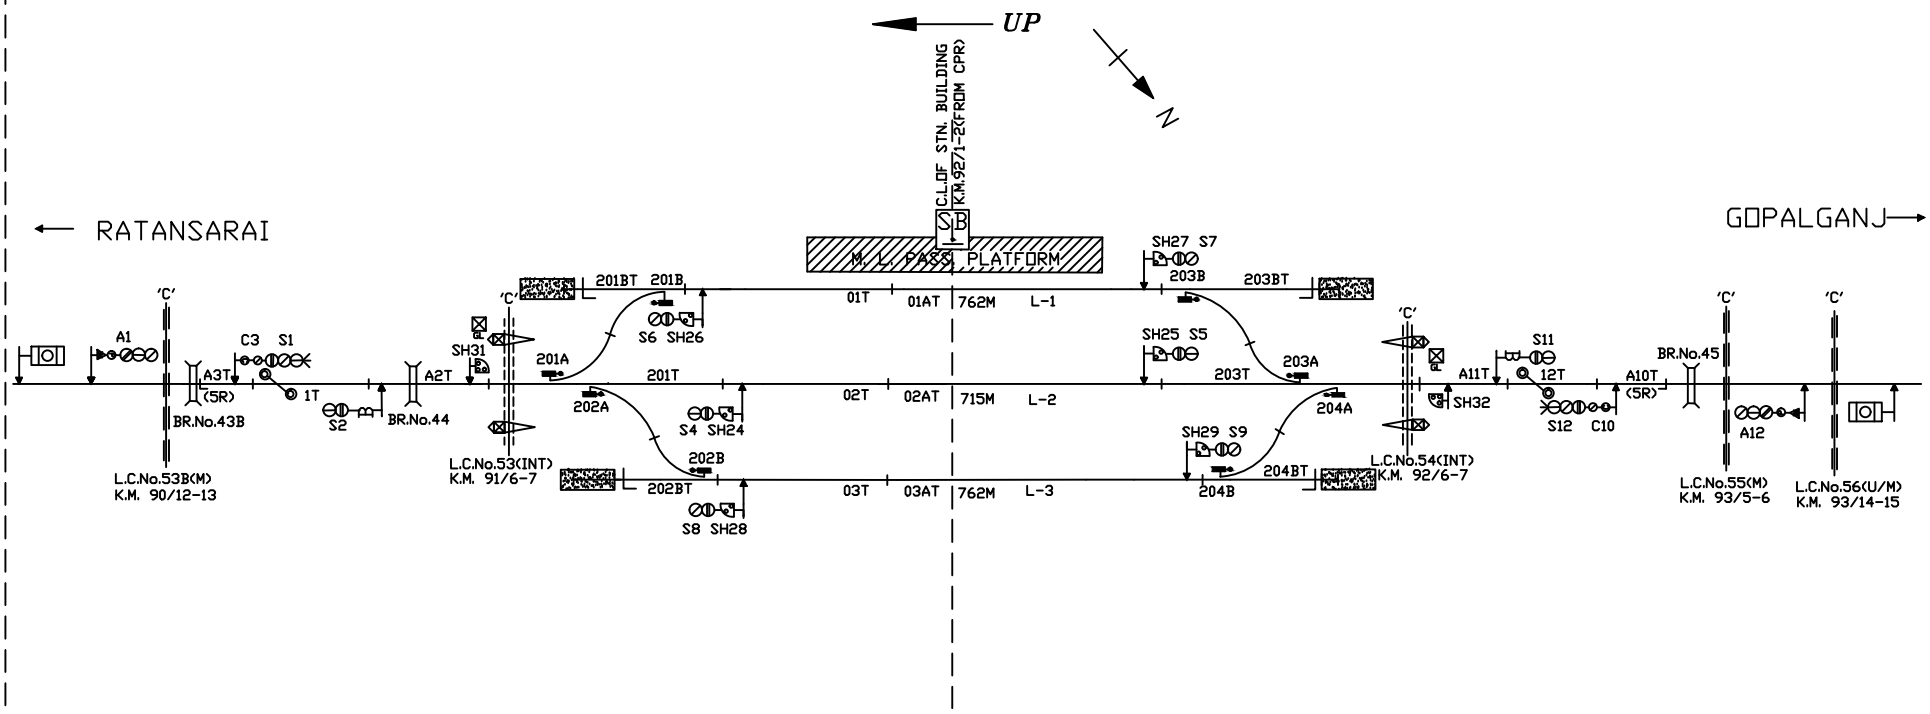

NOTE-

1. GAUGE - B.G.
2. CLASS - B
3. STANDARD OF INTERLOCKING - II®
4. BLOCK WORKING -
   i. S/L BPAC USING BLOCK PANEL WITH UFSBI ON SECTION MANJHAGARH - RATANSARAI
   ii S/L BPAC USING BLOCK PANEL WITH UFSBI ON SECTION MANJHAGARH - GOPALGANJ

NOT TO SCALE BASED ON RD No. DSTE/C/HQ/2016(RD)/4 ALT-'C'

MINIATURE PLAN

MANJHAGARH

(MJV)