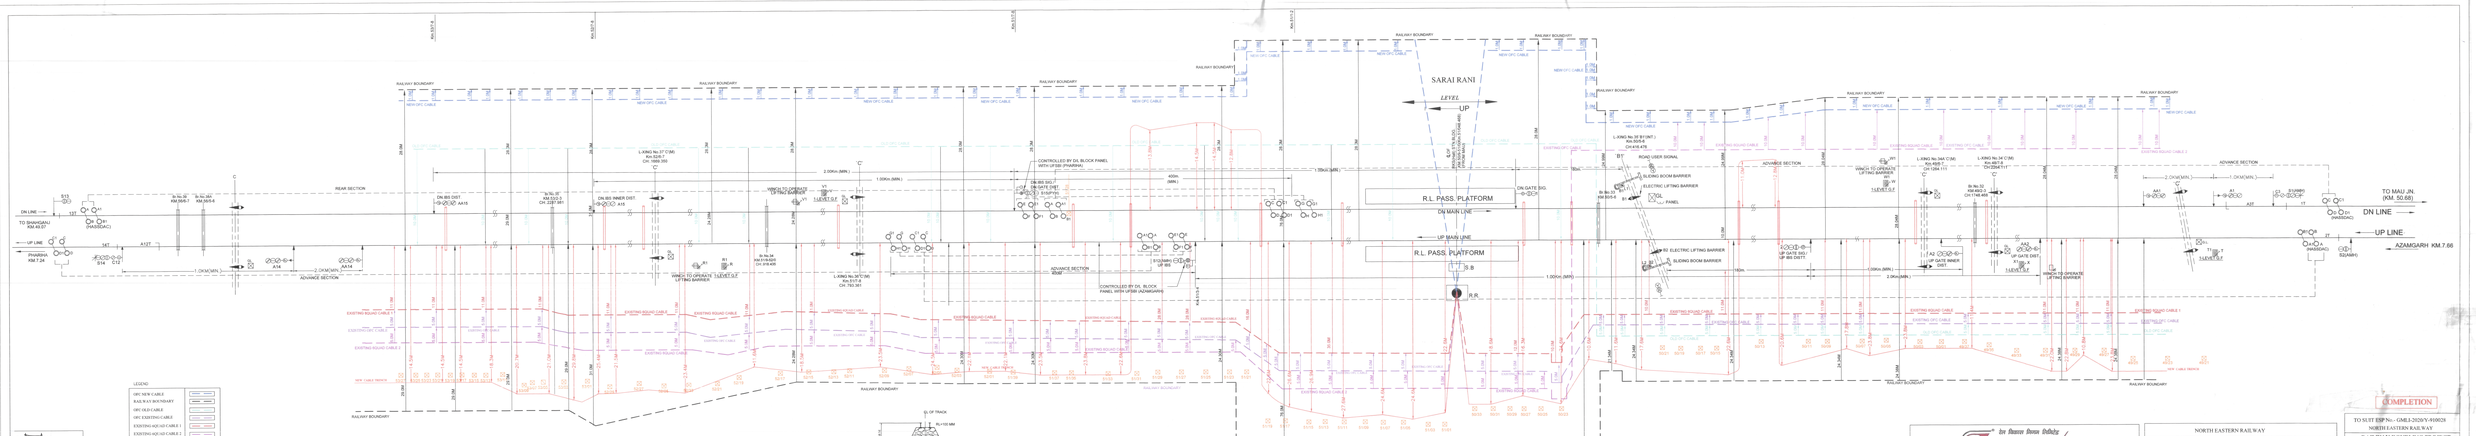
SARAI RANI
LEVEL
UP
R.L. PASS. PLATFORM
DN MAIN LINE
UP MAIN LINE
R.L. PASS. PLATFORM
DN LINE
UP LINE
TO SHAHGANJ KM.40.07
Phoddiha KM 7.24
TO MAU JN. (KM. 50.68)
AZAMGARH KM.7.66
RAILWAY BOUNDARY
REAR SECTION
ADVANCE SECTION
CONTROLLED BY DIL BLOCK PANEL WITH UFSR (PAHRIPUR)
CONTROLLED BY DIL BLOCK PANEL WITH UFSR (AZAMGARH)
ROAD USER SIGNAL
SLIDING BOOM BARRIER
ELECTRIC LIFTING BARRIER
COIL
PANEL
EXISTING ROUND CABLE
NEW CABLE TRENCH
NEW OFC CABLE
EXISTING OFC CABLE
LEGEND
OFC NEW CABLE
RAILWAY BOUNDARY
OFC OLD CABLE
OFC EXISTING CABLE
EXISTING 4Q/1x2 CABLE 1
EXISTING 4Q/1x2 CABLE 2
NEW TRENCH CABLE
TRACK-XING
BRIDGE
LC GATE
OHE MAST
NOTE:-
1. ANY DAMAGE IN CIRCULATING AREA WILL BE REPAIRED WITH LEAST DELAY AFTER CABLE LAYING.
2. MANUAL TRENCHING WILL BE DONE FROM HOME TO HOME BEYOND 5M FROM THE NEAREST TRACK.
3. TRENCHING BY JCB WILL BE DONE FROM HOME TO DISTANCE SIGNAL BEYOND 10M FROM THE NEAREST TRACK.
4. R.L. TRACK CROSSING HAS BEEN DONE FROM 5.50M DISTANCE AT OHE MAST.
CROSS SECTION AT A-B (1110/1)
M/S TULI MECTCON-PRAVESH (JV)
48, Lakshami-P Park, Harihar Nagar Besa, Nagpur, Maharashtra 440034
Rail Vikas Nigam Limited
(A Joint Venture of Indian Railways)
RAIL VIKAS NIGAM LTD
RE/S&T/PMC
DY MGR/S&T/RVNL/ABR
MGR/S&T/RVNL/BSB
GM/S&T/RVNL/KJD
NORTH EASTERN RAILWAY
ADEN/DEN(Nav)
DY/DEN(NEW)
DEN(NEW)
SSE/TRD(Nav)
ADEN/BSB
SSE/P.WAY/NEW(ABR)
SSE/W/NEW(ABR)
SSE/TRD(Nav)
COMPLETION
TO SLTT ESP No.:- GMLE-2020/V-910028
NORTH EASTERN RAILWAY
RAILWAY DOUBLING PROJECT
MAU - AZAMGARH - SHAHGANJ
STATION: SARAI RANI
DRG.NAME: CABLE ROUTE PLAN
DRG.No.: DNE/NER/BSB/RKS/CRP/2023
TO SLTT NER/BSB/RKS/PRV/BSB/ESP/2021/VER. 2020/V2