


CABLE ROUTE PLAN SAGARPALI STN.

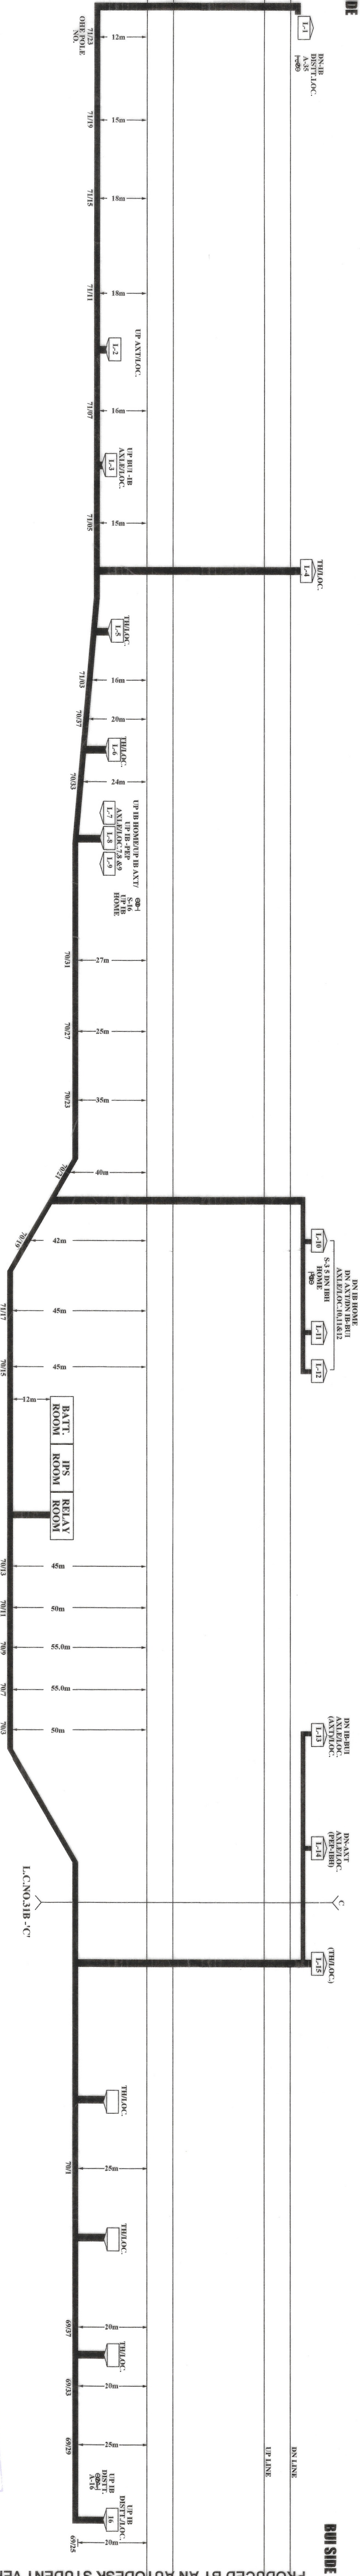

PREPARED BY- D.P.TELE.COM.		CABLE ROUTE PLAN		DRAWING NO.	
SSE/CON/BSB		SAGARPALI		DY.CSTE/C/BSB	
SSE/SELECT/CON/BSB		VARANASI--DIVISION		Route Pl.(20)	
SSE/CON/BSB		Dated- 04.08.2020			