OFC & QUAD CABLE ROUTE PLAN

AISHBAGH - MANAKNAGAR SECTION

NORTH EASTERN RAILWAY


(LUCKNOW - DIVISION)

SUBMITTED BY:

M/S. TARUN ASSOCIATE B-9, KRISHNA PLAZA, TEJ GARHI CHOPLA, MEERUT - 250004 (UTTAR PRADESH)

Scanned with CamScanner

OFC & QUAD CABLE ROUTE PLAN (AISHBAGH - MANAKNAGAR)

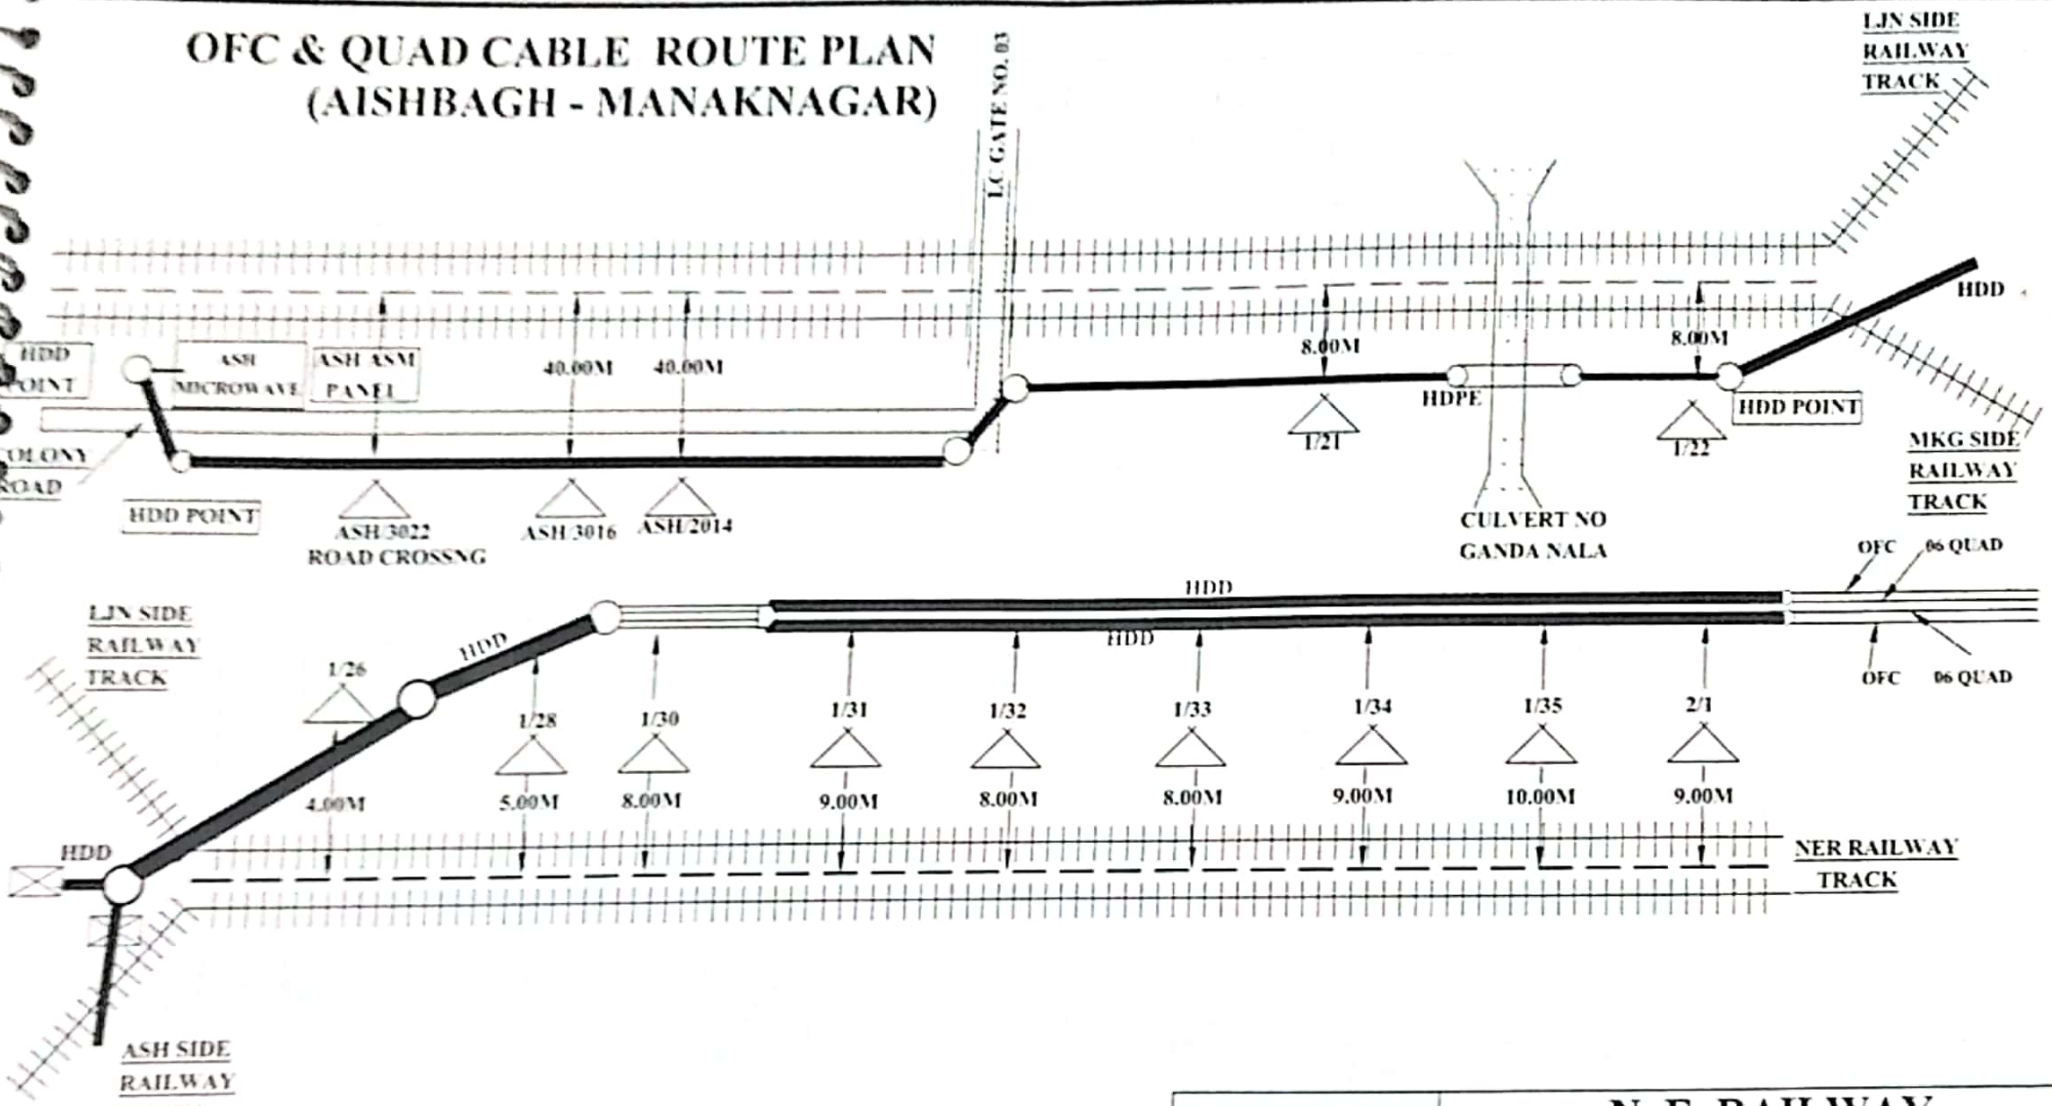


CONTRACTOR | SSE/TELE/CON/BNZ | DSTE/CON/LJN | DY.CSTE/CON/LJN

PIT OFC JOINT	— OFC CABLE	— 6 Quad Cable	⏢ L.C.gate phone	— Derivation Cable			
	Culvert	• Rly Under Bridge	— Rly.Track				
	= Bridge	△ Pole	⇄ HDPE	• Rly.Crossing			
		• Canal	⇄ G.I pipe				

CUSTOMER NAME	N. E. RAILWAY		
PREPARED BY	M/S. TARUN ASSOCIATE B-9, KRISHNA PLAZA, TEJ GARHI CHOPLA, MEERUT-250004 (UTTAR PRADESH)		
Sheet no. 01	Created By- M/S. TARUN ASSOCIATE	LOCATION:- ASHBAGH - MANAKNAGAR	
Created on			
Revision on			
Modified on			

Scanned with CamScanner

OFC & QUAD CABLE ROUTE PLAN
(AISHBAGH - MANAKNAGAR)

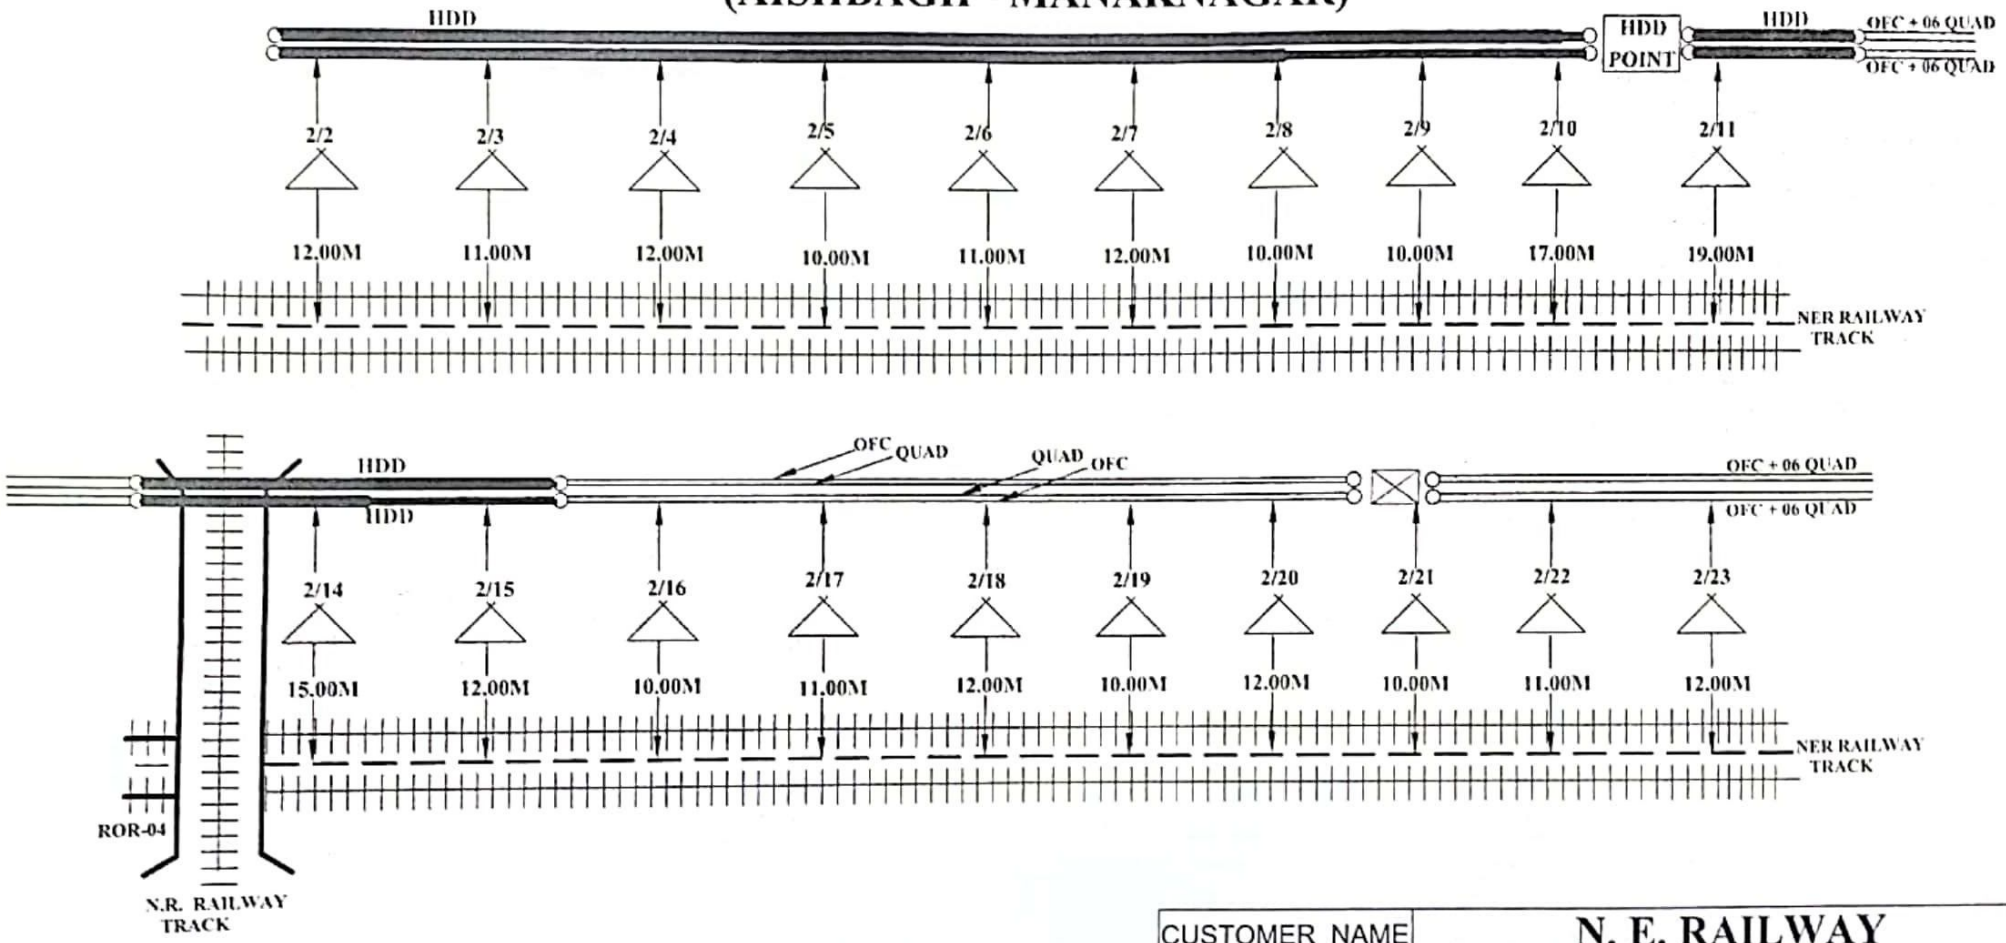


CONTRACTOR | SSE/TELE/CON/BNZ | DSTE/CON/LJN | DY.CSTE/CON/LJN

PIT OFC JOINT	— OFC CABLE	— 6 Quad Cable	△ L.C.gate phone	— Derivation Cable		CUSTOMER NAME	N. E. RAILWAY		
	K Culvert	• Rly.Under Bridge	— Rly.Track			PREPARED BY	M/S. TARUN ASSOCIATE B-9, KRISHNA PLAZA, TEJ GARHI CHOPLA, MEERUT-250004 (UTTAR PRADESH)		
	— Bridge	△ Pole	⇔ HDPE	• Rly.Crossing		Sheet no. 02	Created By- M/S. TARUN ASSOCIATE	LOCATION:- ASHBAGH - MANAKNAGAR	
		▪ Canal	⇔ G.I.pipe			Created on			
						Revision on			
						Modified on			

Scanned with CamScanner

OFC & QUAD CABLE ROUTE PLAN
(AISHBAGH - MANAKNAGAR)

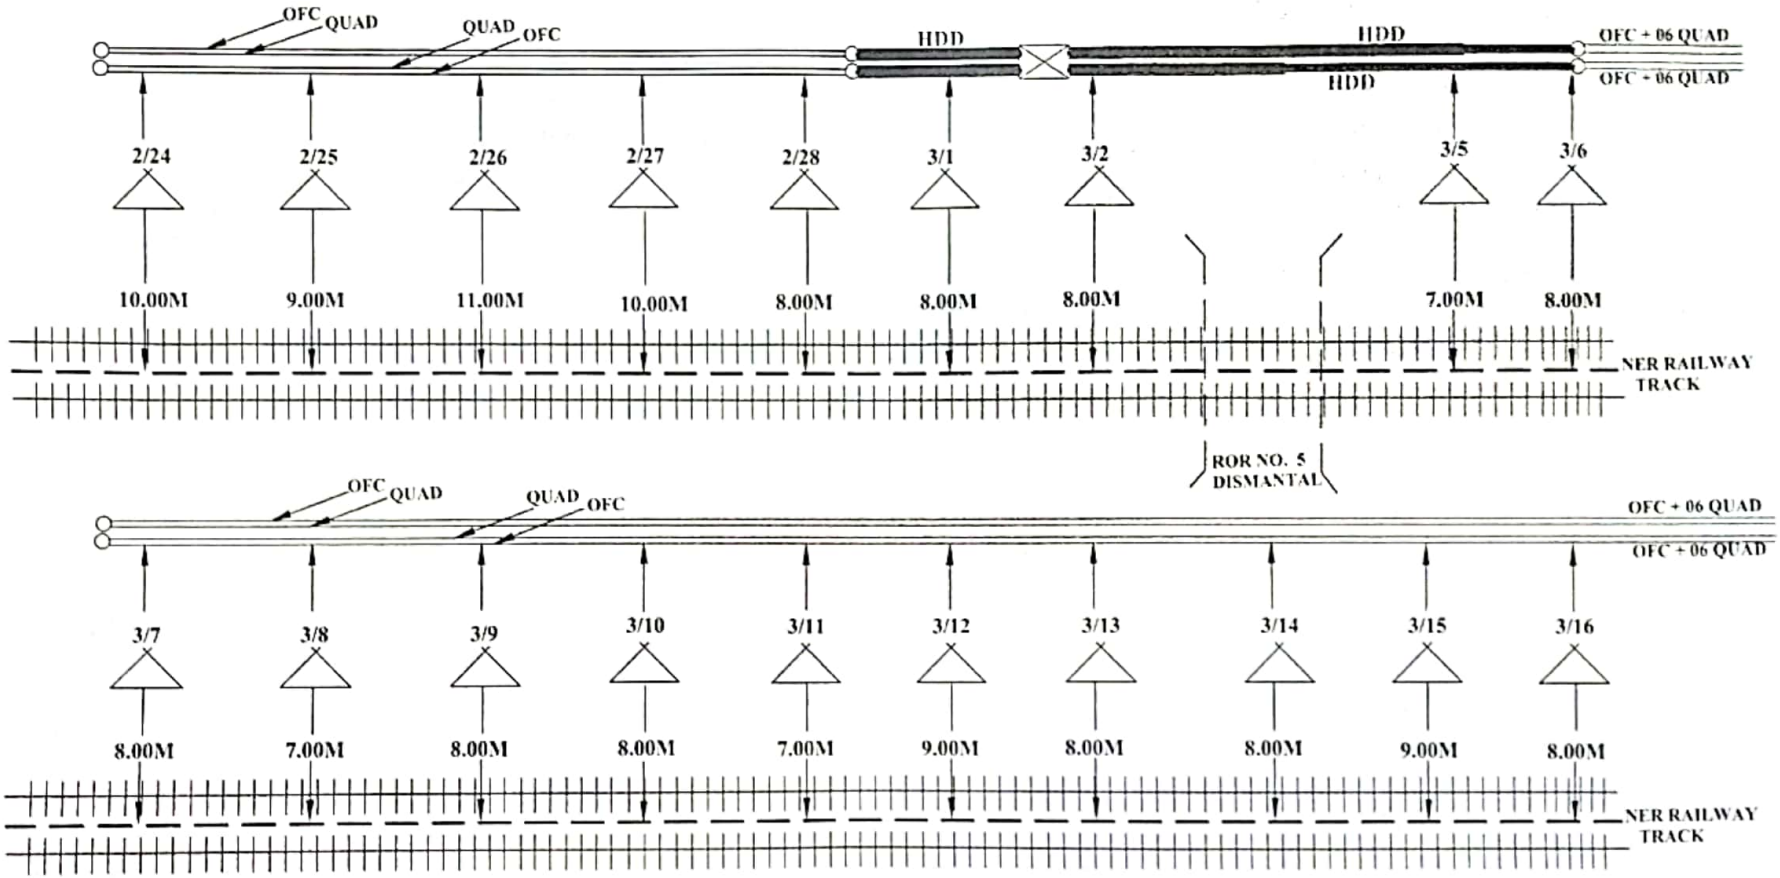


CONTRACTOR | SSE/TELE/CON/BNZ | DSTE/CON/LJN | DY.CSTE/CON/LJN

☒ PIT OFC JOINT	—	OFC CABLE	—	6 Quad Cable	🕭	L.C.gate phone	—	Derivation Cable	Sheet no. 03
	⌒	Culvert	•	Rly.Under Bridge	—	Rly.Track			Created on
	≍	Bridge	△	Pole	⇔	HDPE	•	Rly.Crossing	Revision on
			▪	Canal	⇔	G.I.pipe			Modified on

CUSTOMER NAME	N. E. RAILWAY
PREPARED BY	M/S. TARUN ASSOCIATE B-9, KRISHNA PLAZA, TEJ GARHI CHOPLA, MEERUT-250004 (UTTAR PRADESH)
Created By- M/S. TARUN ASSOCIATE	LOCATION- ASHBAGH - MANAKNAGAR

Scanned with CamScanner

OFC & QUAD CABLE ROUTE PLAN
(AISHBAGH - MANAKNAGAR)

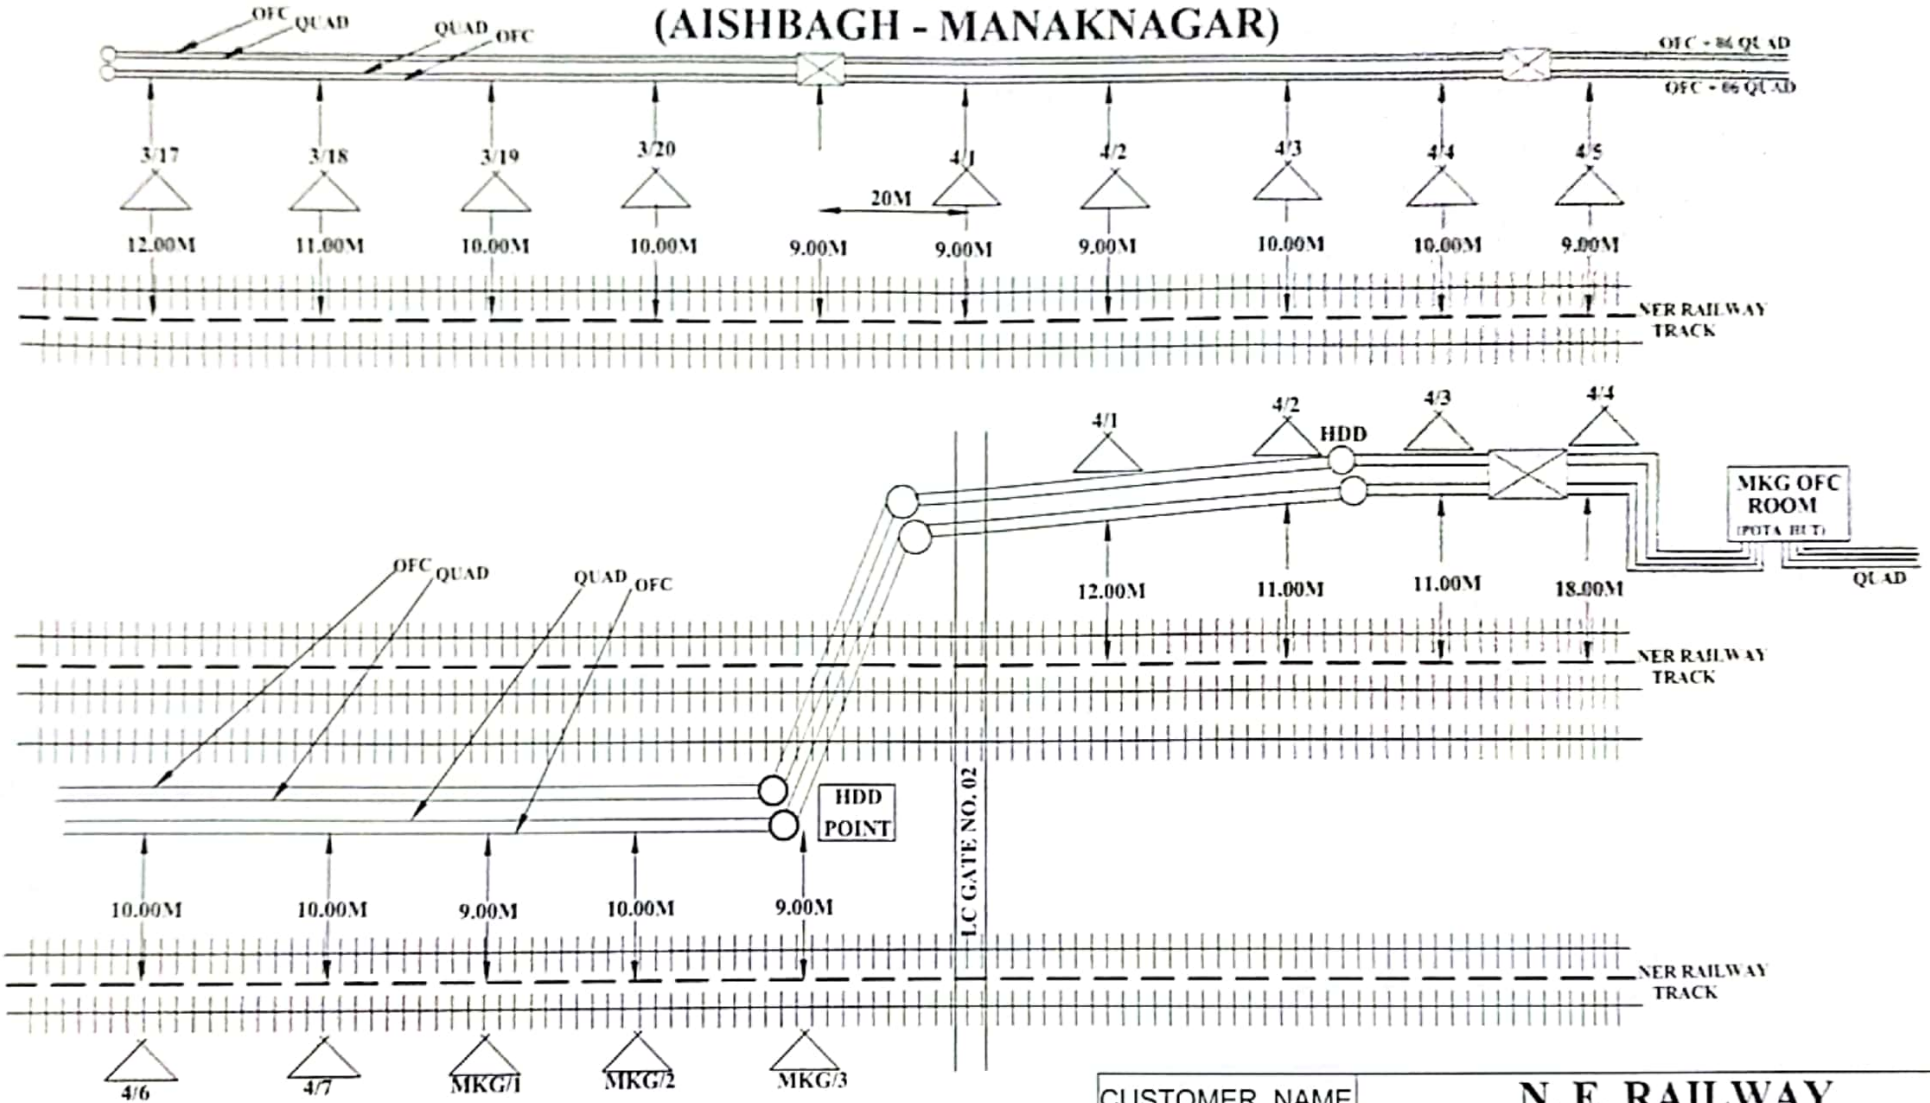

CONTRACTOR

SSE/TELE/CON/BNZ

DSTE/CON/LJN


DY.CSTE/CON/LJN

PIT OFC JOINT	—	OFC CABLE	—	6 Quad Cable	⏃	L.C.gate phone	—	Derivation Cable	Sheet no. 04
	⫴	Culvert	•	Rly.Under Bridge	—	Rly.Track			Created on
	=	Bridge	△	Pole	▭	HDPE	•	Rly.Crossing	Revision on
			▾	Canal	▭	G.I.pipe			Modified on

CUSTOMER NAME	N. E. RAILWAY
PREPARED BY	M/S. TARUN ASSOCIATE B-9, KRISHNA PLAZA, TEJ GARHI CHOPLA, MEERUT-250004 (UTTAR PRADESH)
Created By- M/S. TARUN ASSOCIATE	LOCATION - ASHBAGH - MANAKNAGAR

Scanned with CamScanner

OFC & QUAD CABLE ROUTE PLAN
(AISHBAGH - MANAKNAGAR)

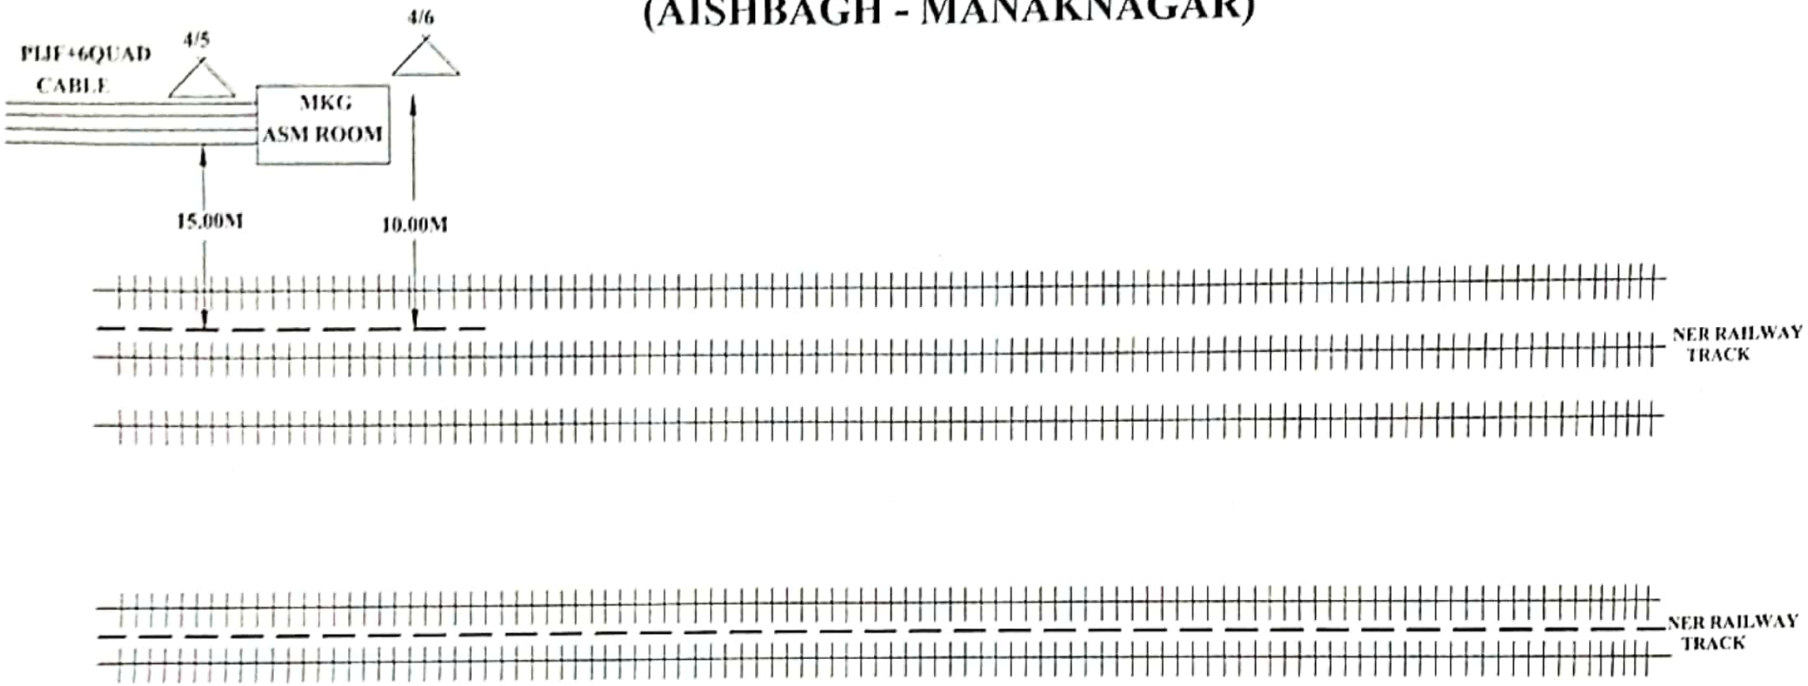


CONTRACTOR | SSE/TELE/CON/BNZ | DSTE/CON/LJN | DY.CSTE/CON/LJN

	PIT OFC JOINT	—	OFC CABLE	—	6 Quad Cable	⚠	L.C.gate phone	—	Derivation Cable	Sheet no. 05
		⟩⟨	Culvert	•	Rly.Under Bridge	—	Rly.Track			Created on
		=	Bridge	△	Pole	⇔	HDPE	•	Rly.Crossing	Revision on
				•	Canal	⇔	G.I.pipe			Modified on

CUSTOMER NAME	**N. E. RAILWAY**
PREPARED BY	M/S. TARUN ASSOCIATE B-9, KRISHNA PLAZA, TEJ GARHI CHOPLA, MEERUT-250004 (UTTAR PRADESH)
Created By- M/S. TARUN ASSOCIATE	LOCATION- **ASHBAGH - MANAKNAGAR**

Scanned with CamScanner

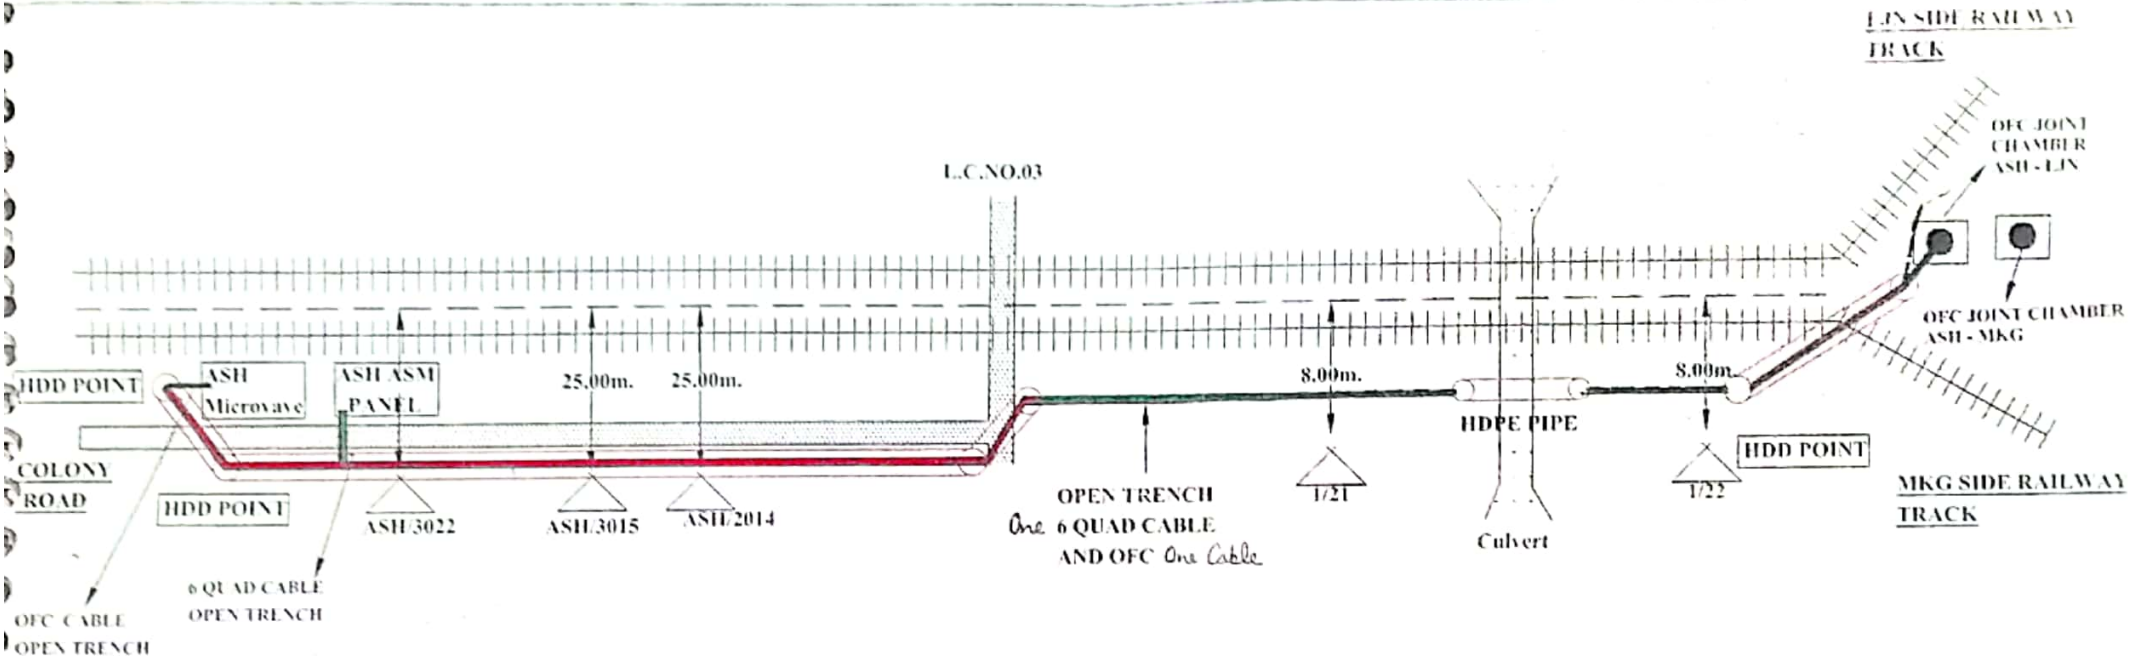

ALL PREPARED IN METERS


S.R. Engineers

CONTR Proprietor | SSE/TELE/CON/BNZ | DSTE CON/LJN | DY.CSTE/CON/LJN

— Open trench (OFC & 6 Quad)	— OFC CABLE	—6 Quad Cable	⏢ L C gate phone	— Derivation Cable	CUSTOMER NAME	N. E. RAILWAY					
— HDD (OFC & 6 Quad)	⟩⟨ Culvert	• Rly Under Bridge	— Rly.Track	S Emergency Post	PREPARED BY	M/S. SR. ENGINEERS BEHIND CENTRAL JAIL IZZATNAGAR BAREILLY U P. (243002)					
	= Bridge	△Pole	⇔ HDPE	+ Rly.Crossing	Sheet no. 01	Created By-	M.S. SR ENGINEERS	LOCATION:-			
	▬ (S J) Straight Joint	▪ Canal	⇔ G.I pipe	OFC Joint (OFC -J)	Created on	Created By-	M.S. SR ENGINEERS	ASHBAGH - LJN			
					Revision on	Approved By-	N.E.Rly.				
					Modified on	Ref.No.-					

Scanned with CamScanner

ROUTE PLAN OF 6 QUAD CABLE & OFC
BETWEEN AISHBAGH - LJN SECTION

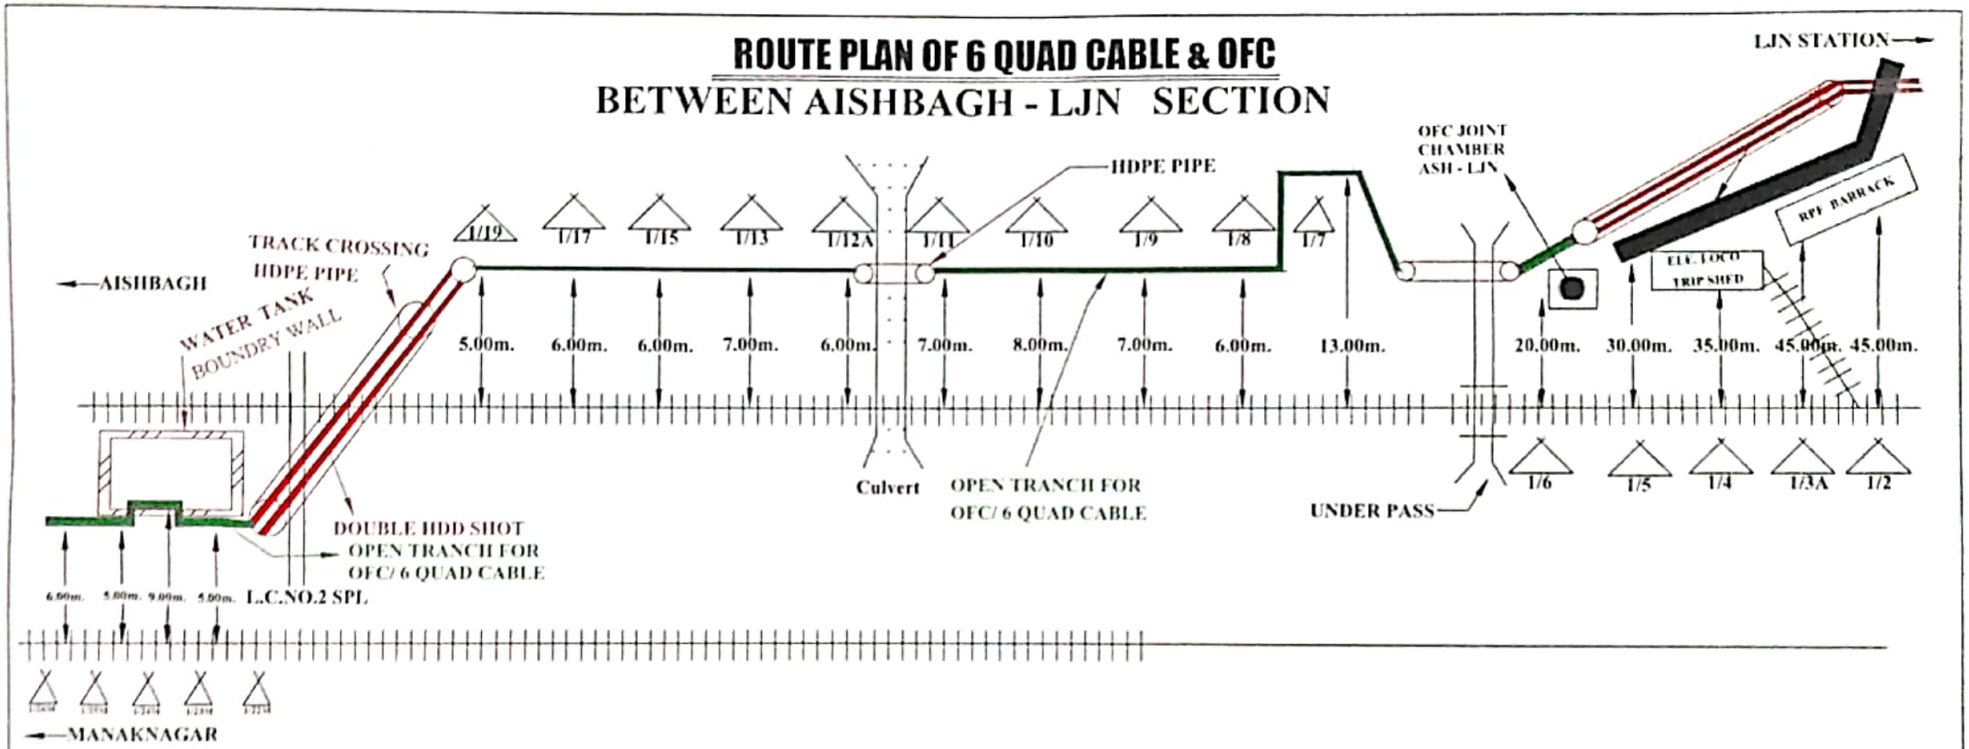

ALL PREPARED IN METERS

S R Engineers
Proprietor
CONTRACTOR

SSE/TELE/CON/BNZ

DSTE/CON/LJN


DY.CSTE/CON/LJN

—	Open trench (OFC & 6 Quad)	—	OFC CABLE	---	6 Quad Cable		L.C gate phone	—	Derivation Cable	CUSTOMER NAME	N. E. RAILWAY		
—	HDD (OFC & 6 Quad)	II	Culvert	•	Rly Under Bridge	—	Rly Track		Emergency Post	PREPARED BY	M/S. SR. ENGINEERS BEHIND CENTRAL JAIL IZZATNAGAR BAREILLY U.P. (243002)		
		=	Bridge		Pole		HDPE	•	Rly Crossing	Sheet no. 02	Created By- M/S SR ENGINEERS		LOCATION -
		—	(S.J.) Straight Joint	•	Canal		G I pipe	—	OFC Joint (OFC -J)	Created on	Created By- M/S SR ENGINEERS		AISHBAGH - LJN
										Revision on	Approved By- N.E.Rly.		
										Modified on	Ref No -		

Scanned with CamScanner

ROUTE PLAN OF 6 QUAD CABLE & OFC

BETWEEN AISHBAGH - LJN SECTION

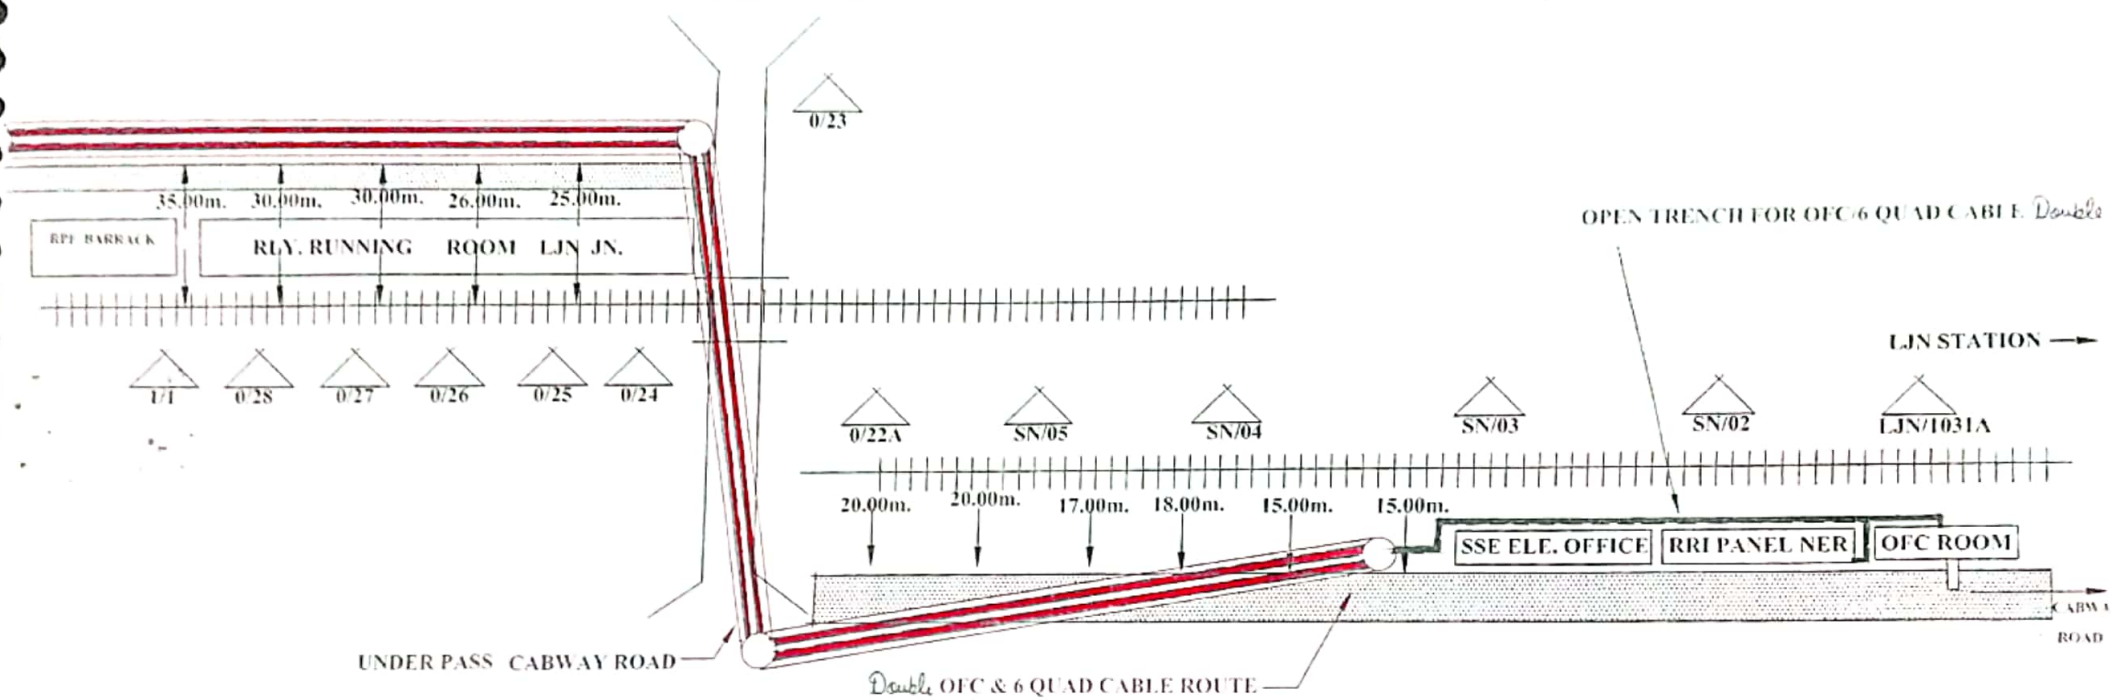

ALL PREPARED IN METERS

रेखा देवी
S.R. Engineers
CONTRACTOR

SSE/TELE/CON/BNZ

DSTE/CON/LJN

DY.CSTE/CON/LJN

CUSTOMER NAME	N. E. RAILWAY											
PREPARED BY	M/S. SR. ENGINEERS BEHIND CENTRAL JAIL IZZATNAGAR BAREILLY U.P. (243002)											
Open trench (OFC & 6 Quad)	—	OFC CABLE	—	6 Quad Cable	⊥	L.C.gate phone	—	Derivation Cable	Sheet no. 03		Created By-	M/S SR. ENGINEERS
HDD (OFC & 6 Quad)	≀	Culvert	•	Rly.Under Bridge	▬	Rly.Track	⚠	Emergency Post	Created on		Created By-	M/S SR. ENGINEERS
	=	Bridge	△	Pole	⇔	HDPE	•	Rly.Crossing	Revision on		Approved By-	N.E.Rly.
	●	(S.J.) Straight Joint	▪	Canal	⇐	G.I pipe	▣	OFC Joint (OFC -J)	Modified on		Ref No.-	

LOCATION
AISHBAGH - LJN

Scanned with CamScanner