


CABLE ROUTE PLAN FOR PEOKOL STATION

ਦੇਲ ਬਾਤੜੀ

INDARA Jn.
TO (SALEMPUR CLASS 'B' 5.04Km.)

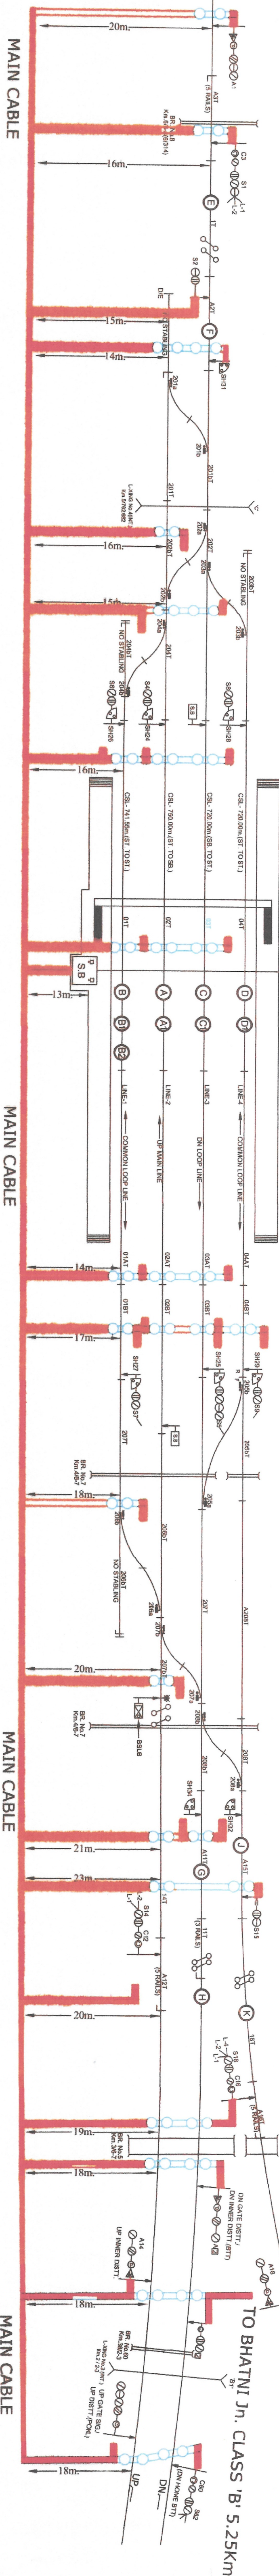

TO BHATINI Jn. (BYPASS) CLASS 'B' 7.00Km

TO BHATINI Jn. CLASS 'B' 5.25Km

ਦੇਲ ਬਾਤੜੀ

COMPLETION DRAWING

CONSTRUCTION

SSE/SIG/CON/GKP	ASTI/CON/GKP	DSTE/CON/LJN	DY.CSTE/CON/GKP	DY.CE/CON/CPR

PEOKOL

CLASS 'B'

CABALE ROUTE PLAN

DRAWING NO.	VARANASI DIVISION
DATE:-	DY.CSTE/CON/GKP/ CRP/2024/POKL