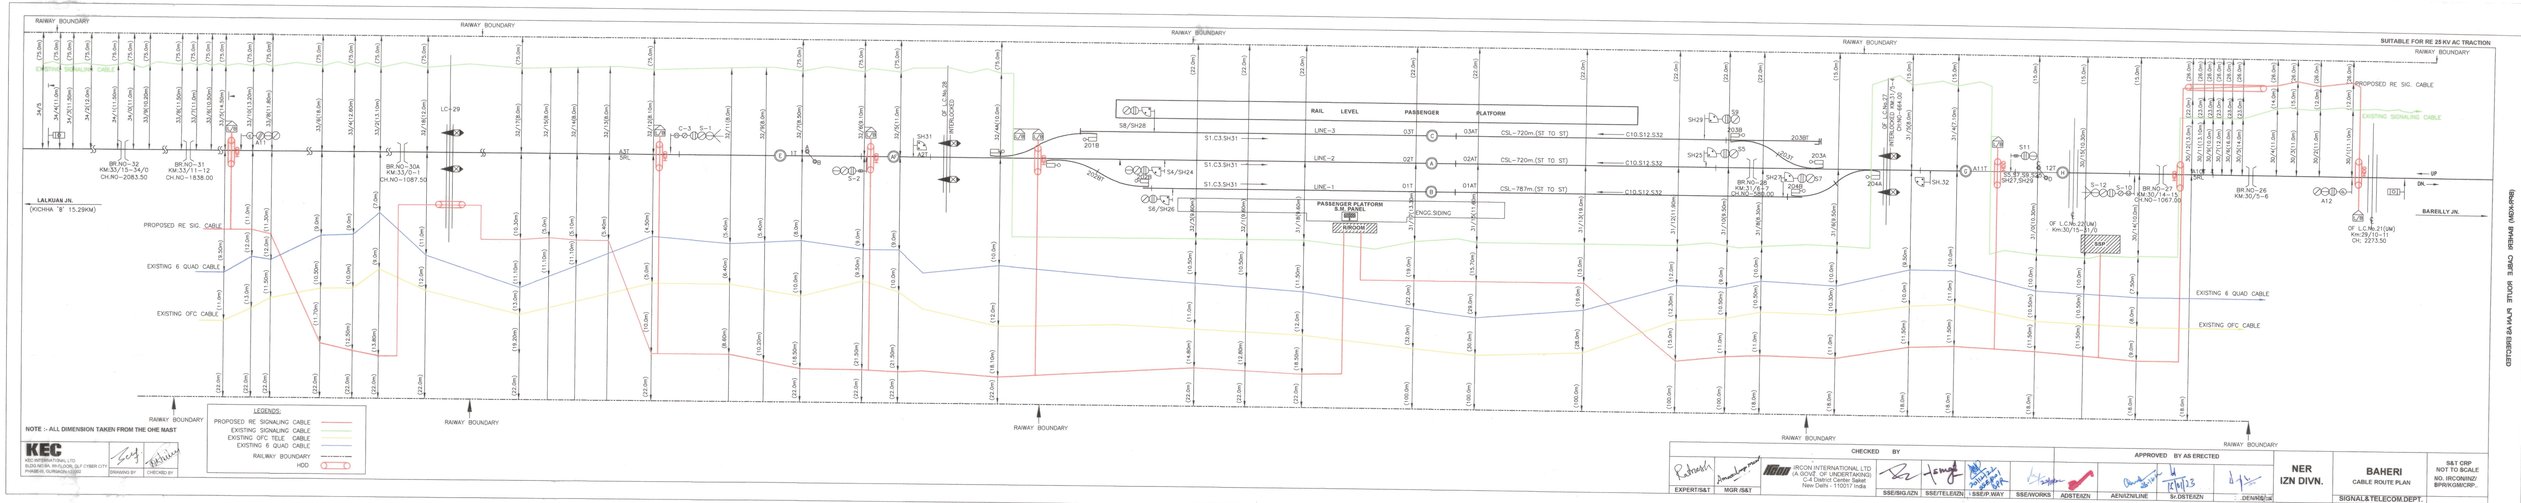
RAWAY BOUNDARY
EXISTING SIGNALING CABLE
PROPOSED RE SIG. CABLE
EXISTING 6 QUAD CABLE
EXISTING OFC CABLE
LALKUAN JN.
(KICHHA 'B' 15.29KM)
BR.NO-32 KM:33/15-34/0 CH.NO-2083.50
BR.NO-31 KM:33/11-12 CH.NO-1838.00
BR.NO-30A KM:33/0-1 CH.NO-1087.50
LC-29
OF L.C.No.28
INTERLOCKED
RAIL LEVEL
PASSENGER PLATFORM
LINE-3
LINE-2
LINE-1
CSL-720m.(ST TO ST)
CSL-787m.(ST TO ST)
PASSENGER PLATFORM B.R. PANEL
ENGG.SIDING
BR.NO-46 KM:31/6-7 CH.NO-560.00
OF L.C.No.27 INTERLOCKED KM:31/7-8 CH.NO-698.00
OF L.C.No.23(UM) Km:30/15-31/0
OF L.C.No.22(UM) Km:30/14-15
BR.NO-27 KM:30/14-15 CH.NO-1097.50
BR.NO-26 KM:30/5-6
OF L.C.No.21(UM) Km:29/10-11 CH: 2273.50
SUITABLE FOR RE 25 KV AC TRACTION
PROPOSED RE SIG. CABLE
EXISTING SIGNALING CABLE
EXISTING 6 QUAD CABLE
EXISTING OFC CABLE
UP
DN.
BAREILLY JN.
RAWAY BOUNDARY
NOTE :- ALL DIMENSION TAKEN FROM THE OHE MAST
LEGENDS:
PROPOSED RE SIGNALING CABLE
EXISTING SIGNALING CABLE
EXISTING OFC TELE CABLE
EXISTING 6 QUAD CABLE
RAILWAY BOUNDARY
HDD
KEC
KEC INTERNATIONAL LTD
ELDECO MOBA, 9th FLOOR, DLF CYBER CITY PHASE-III, GURGAON-122002
DRAWING BY
CHECKED BY
CHECKED BY
IRCON INTERNATIONAL LTD (A GOVT. OF UNDERTAKING) C-4 District Center Saket New Delhi - 110017 India
EXPERT/S&T
MGR /S&T
SSE/SIG.&TEL
SSE/TELE/IZN
SSE/P.WAY
SSE/WORKS
APPROVED BY AS ERECTED
ADEE/IZN
AEN/IZN/LINE
Sr.DSTE/IZN
DENM/IZN
NER IZN DIVN.
BAHERI
CABLE ROUTE PLAN
SIGNAL&TELECOM.DEPT.
S&T CRP.
NOT TO SCALE
NO. IRCON/IZN/
BPH/KGM/CRP.
ISSUED WITH PWI REF. CIR/E. IIOT/LE. KPT/4 VOL.II ISSUED/2018