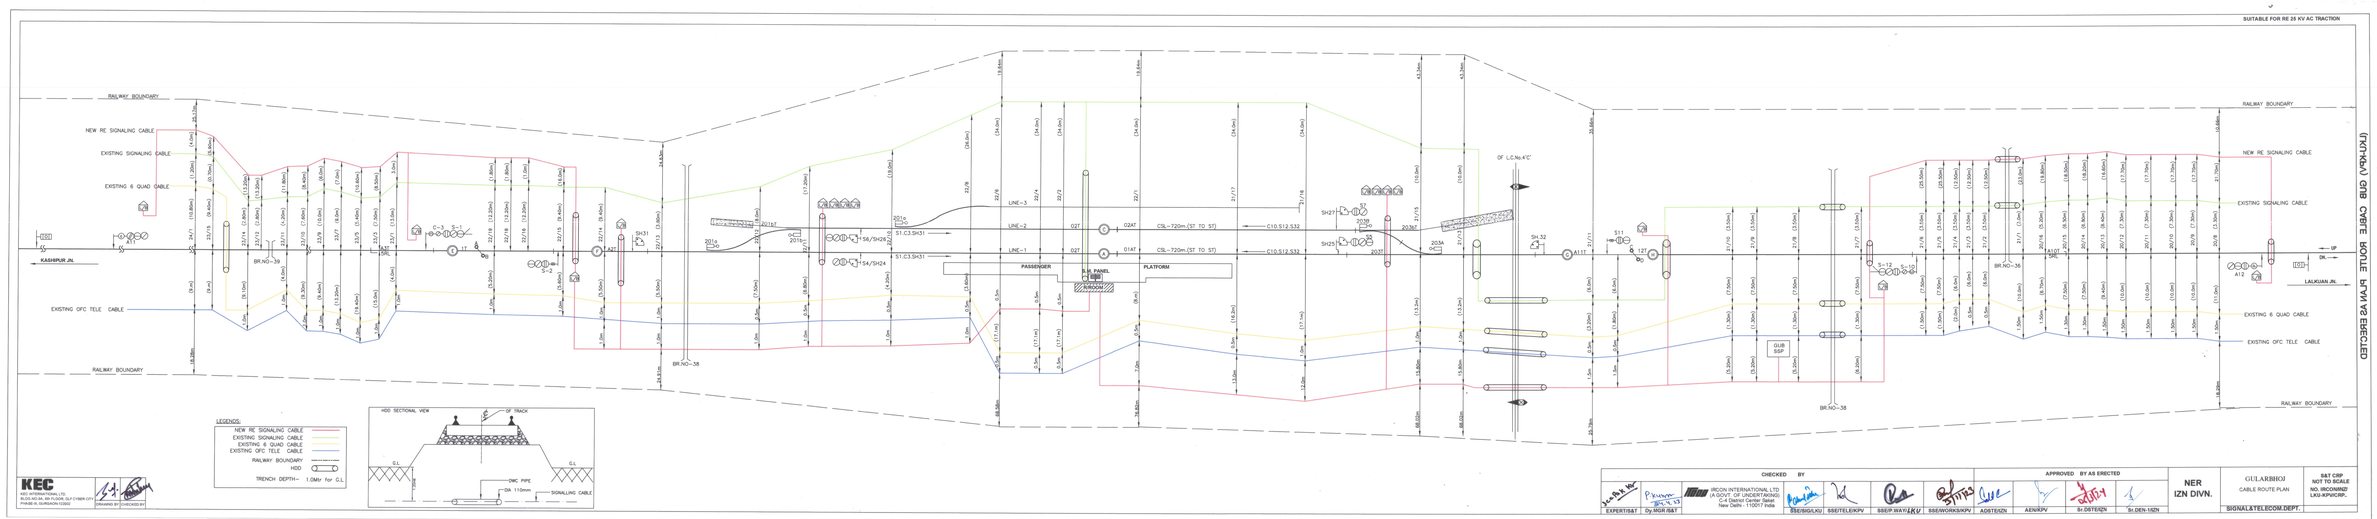
SUITABLE FOR RE 25 KV AC TRACTION
RAILWAY BOUNDARY
NEW RE SIGNALING CABLE
EXISTING SIGNALING CABLE
EXISTING 6 QUAD CABLE
EXISTING OFC TELE CABLE
KASHIPUR JN.
LALKUAN JN.
PASSENGER
PLATFORM
LINE-3
LINE-2
LINE-1
CSL-720m.(ST TO ST)
C10.S12.S32
BR.NO-38
BR.NO-39
BR.NO-36
OF L.C.No.4'C'
GUB SSP
LEGENDS:
NEW RE SIGNALING CABLE
EXISTING SIGNALING CABLE
EXISTING 6 QUAD CABLE
EXISTING OFC TELE CABLE
RAILWAY BOUNDARY
HDD
TRENCH DEPTH- 1.0Mtr for G.L.
HDD SECTIONAL VIEW
OF TRACK
G.L.
DWC PIPE
DIA 110mm
SIGNALLING CABLE
KEC
KEC INTERNATIONAL LTD.
BLDG NO.66, 8th FLOOR, SLF CYBER CITY
PHASE-III, GURGAON 122002
DRAWING BY
CHECKED BY
CHECKED BY
IRCON INTERNATIONAL LTD
(A GOVT. OF UNDERTAKING)
C-4 District Center Saket
New Delhi - 110017 India
EXPERT/S&T
Dy.MGR/S&T
SSE/SIG/LKU
SSE/TELE/KPV
SSE/P.WAY/LKU
SSE/WORKS/KPV
APPROVED BY AS ERECTED
AOSTE/IZN
AEN/KPV
Sr.DSTE/IZN
Sr.DEN-1/IZN
NER
IZN DIVN.
GULARBHOJ
CABLE ROUTE PLAN
SIGNALATELECOM.DEPT.
S&T CRP
NOT TO SCALE
NO. IRCON/NZ/
LKU-KPV/CRP.
GULARBHOJ CABLE ROUTE PLAN AS ERECTED