

SUITABLE FOR 25 KV AC TRACTION

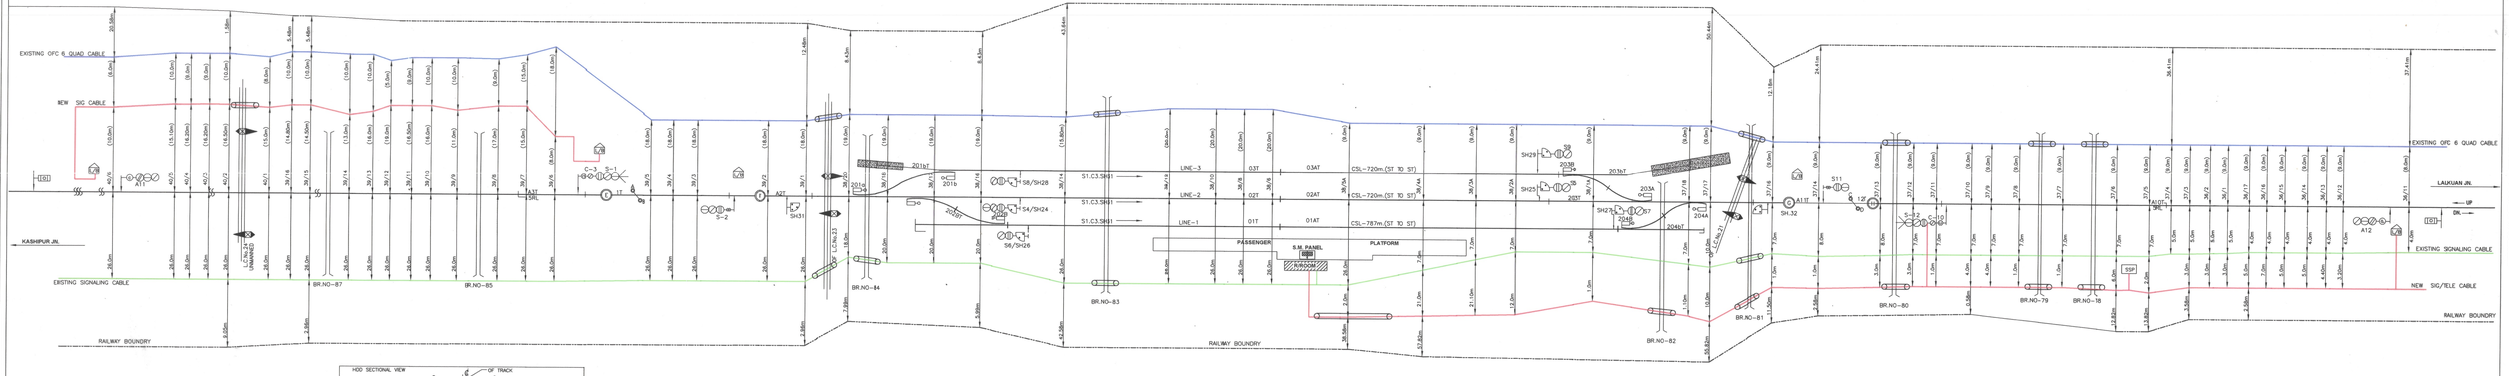

LEGENDS:

- NEW RE SIGNALING CABLE
- EXISTING SIGNALING CABLE
- EXISTING 6 QUAD CABLE
- RAILWAY BOUNDARY
- HDD
- TRENCH DEPTH:- 1.0Mtr for G.L

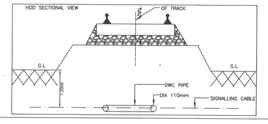

KEC
KEC INTERNATIONAL LTD.
BLDG NO.9A, 8th FLOOR, DLF CYBER CITY
PHASE-III, GURGAON-122002

DRAWING BY | CHECKED BY

IRCON INTERNATIONAL LTD.	CHECKED BY			APPROVED BY AS ERECTED				NER IZN DIVN.	BAZPUR CABLE ROUTE PLAN	S&T CABLE ROUTE PLAN (NOT TO SCALE) TENTETIVE NO.- IRCON/IZN/LKU-KPM/CRP/—
MANAGER /S&T	SSE/P.WAY	SSE/WORKS/KPX	SSE/TELE/LKU	SSE/SIG/LKU	ADEE/IZN	AEN/KPV	Sr DEE/IZN	Sr DEN/ MEN	SIGNAL&TELECOM DEPT.	

4 OCTOBER

(PACKAGE) SSE CABLE ROUTE FROM VIA KPM STATION TO SSE/SIG/LKU