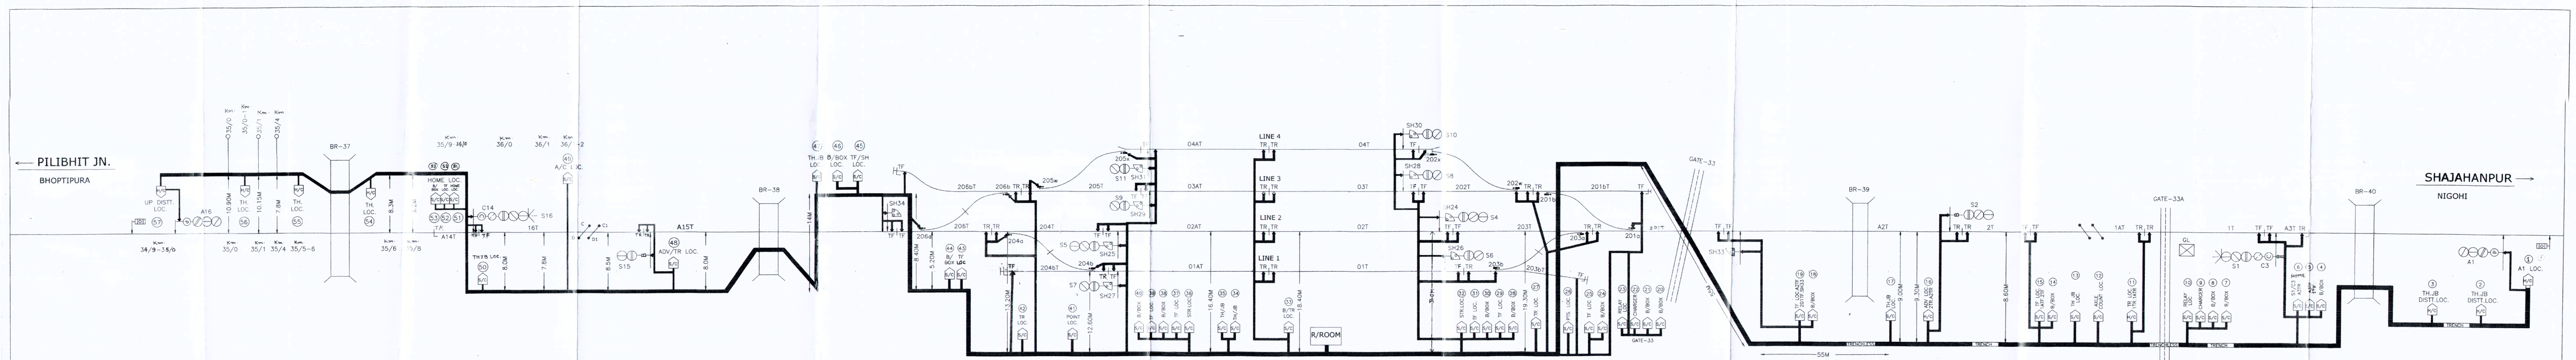

PREPARED BY M/S Amrendra Kumar Singh Adityapuri Colony Gorakhpur				**CABLE ROUTE** NER DIV. IZN	BISALPIUR
SIGNATURE	SSE/SIG/C/IZN	DSTE/C/IZN	DY.CSTE/C/IZN	Sr.DEN/IZN	DRAWING No. DY.CSTE/CON/IZN/ 2020/
	CHECKED BY		APPROVED BY		SHEET No.