
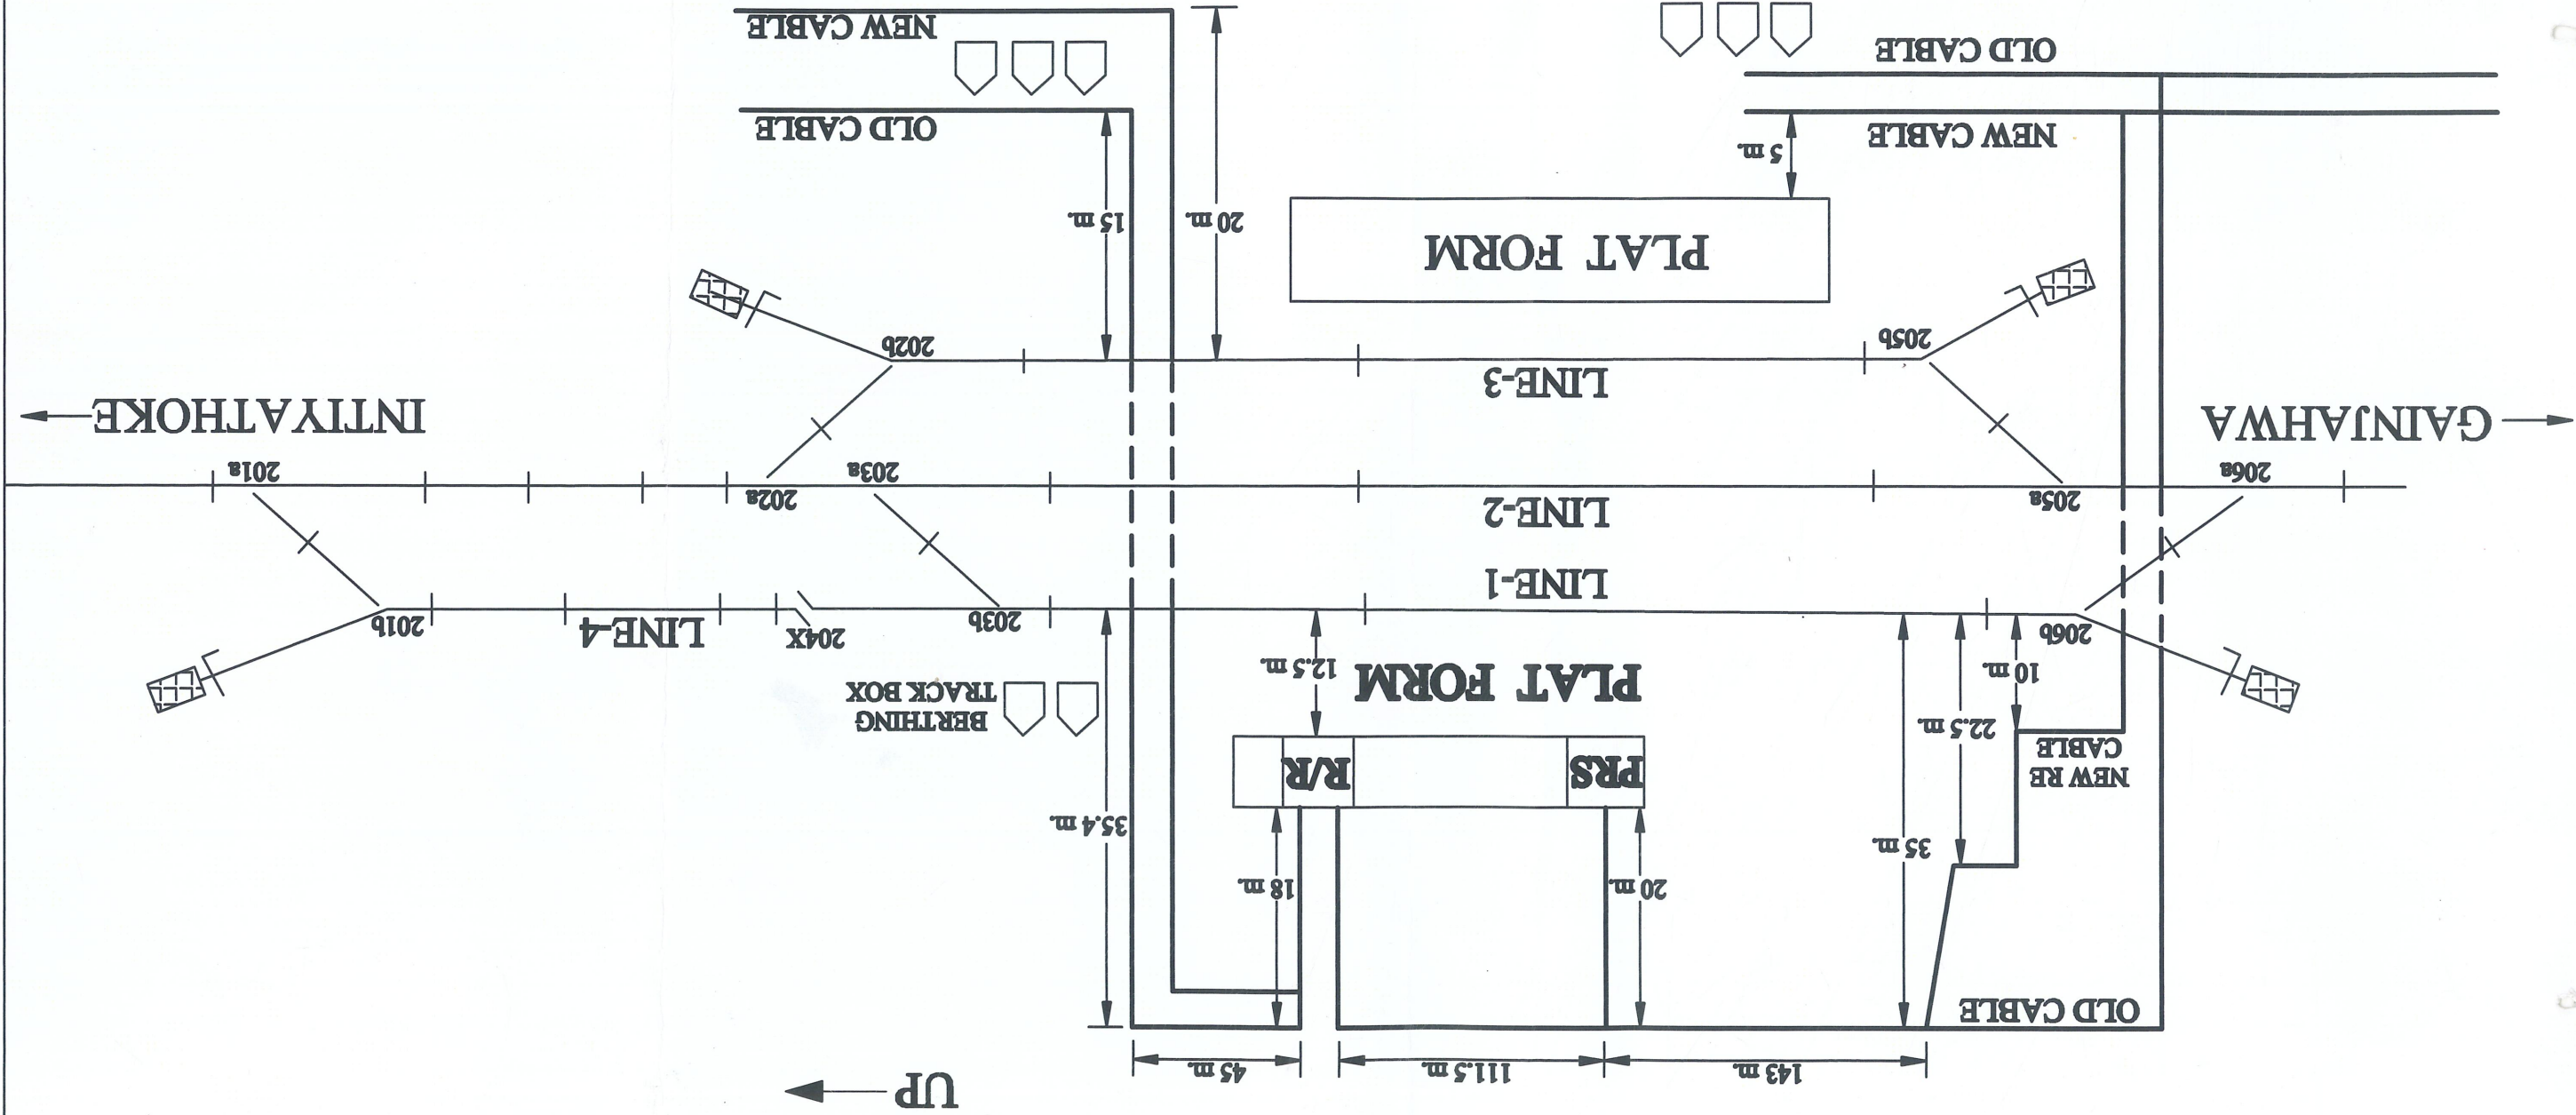


CABLE ROUTE PLAN
BALRAMPUR

SSE/SIG/GD	MEENA	ADSTE/GD	
	PRAKASH	RAI	
ADSTE/GD	PAVAN	KUMAR	
	RAI		

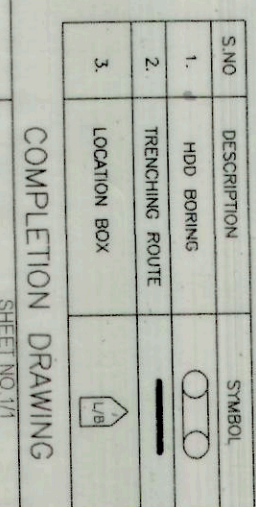

RAILWAY BOUNDRY
ANAND NAGAR

L-XING No.138(INT)
Km.180/7-8
CH1578.00

DRG. NC

SHEET NO. 1/1