

NOTE—
 --- CABLE ROUTE
 Δ --- HECTOMETER POST

PREPARED BY M/S GSP, GORAKHPUR V.P. Tripathi	SSE(DY/CON/WGKP)	SSE(SIG/CON/WGKP)	ASTE/CON/WGKP	CABLE ROUTE PLAN	BRIJMAN GANJ	DRAWING No. DY.CSTE/CON/SK/2013
SIGNATURE				LIN - DIV.	NORTH EASTERN RAILWAY	SH.No. 1/1


GORAKHPUR

RAILWAY BOUNDARY

RAILWAY BOUNDARY

RAILWAY BOUNDARY

GONDA Jn.

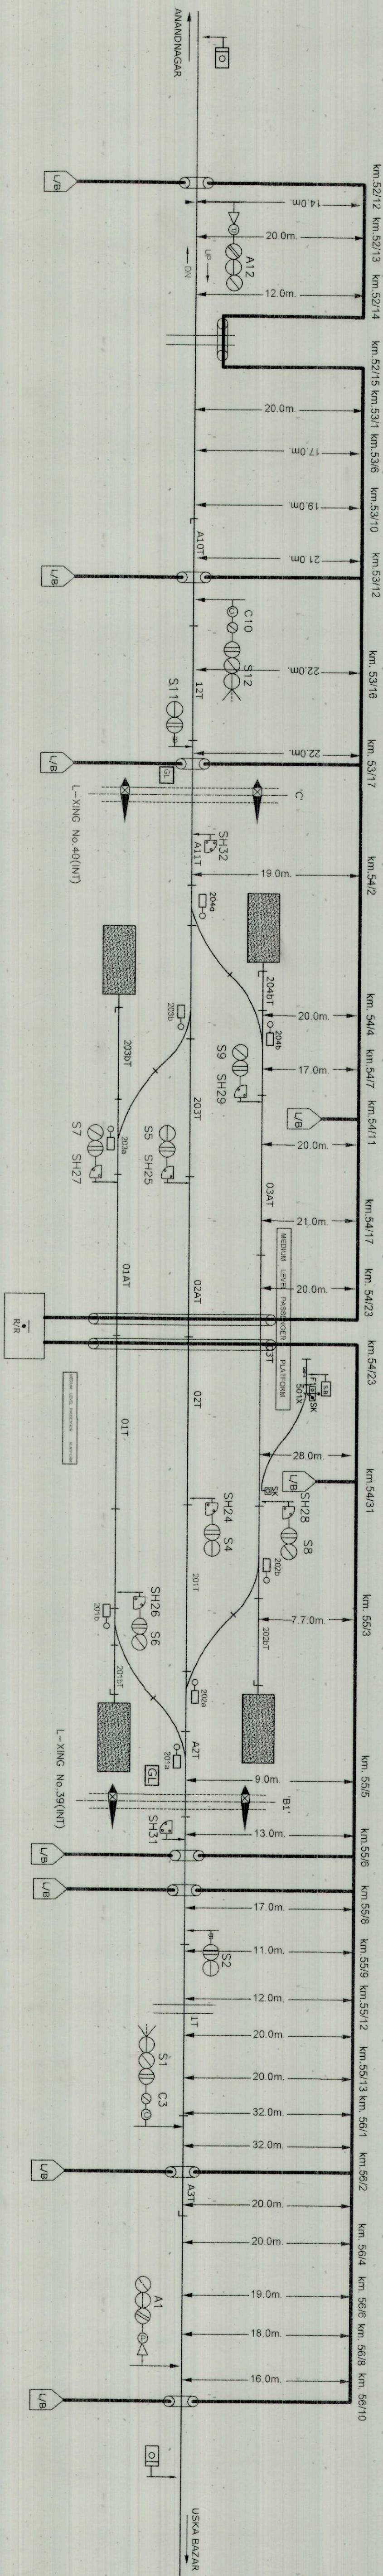

S.NO.	DESCRIPTION	SYMBOL
1.	HEAD BOXING	○
2.	TRENCHING ROUTE	—
3.	LOCATION BOX	□

COMPLETION DRAWING

PREPARED BY

M.K. TRADERS

DESIGNED BY

ASTERELKO

DRAWN BY

ASTERELKO

CHECKED BY

ASTERELKO

APPROVED BY

ASTERELKO

CABLE ROUTE
PLAN

BRIJMANGANJ

SHEET NO. 1/1

DRG. NO.