


GONDA Jn.
Uska Bazar

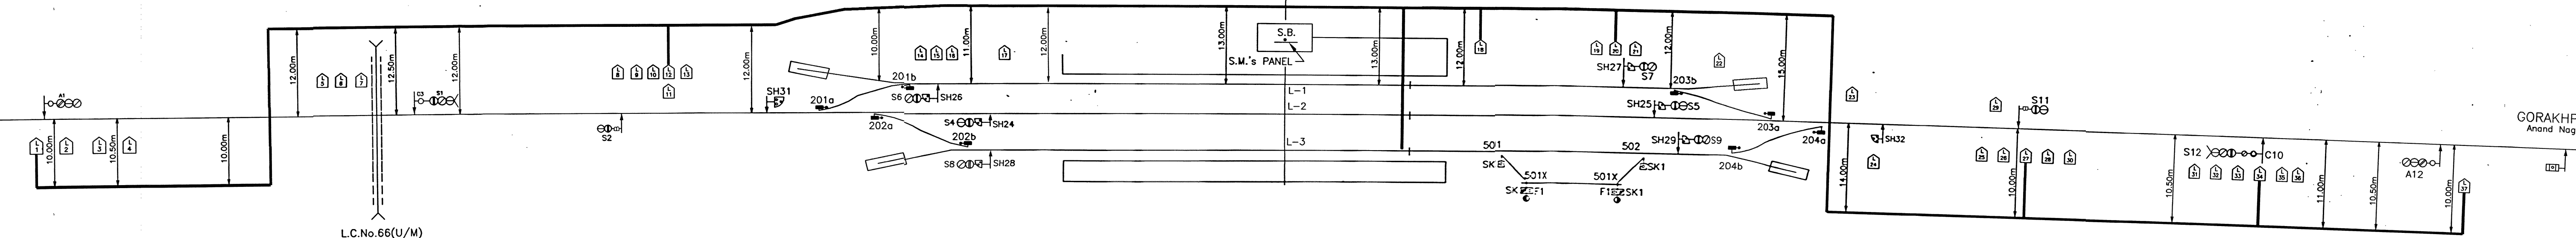

L.C.No.66(U/M)


NOTE--

-- CABLE ROUTE
Δ -- HECTOMETER POST

PREPARED BY M.S.GSP, GORAKHPUR				CABLE ROUTE PLAN	CHILHIA	DRAWING No. DY.CSTE/CON/ LD/2013
SIGNATURE V. P. Tripathi	SSE/CON/DRG	SSE(SIG)/CON/ HQ/GKP	ASTE/CON/WGKP		NORTH EASTERN RAILWAY	SH.No. 1

GONDA JN.

ANAND NAGAR

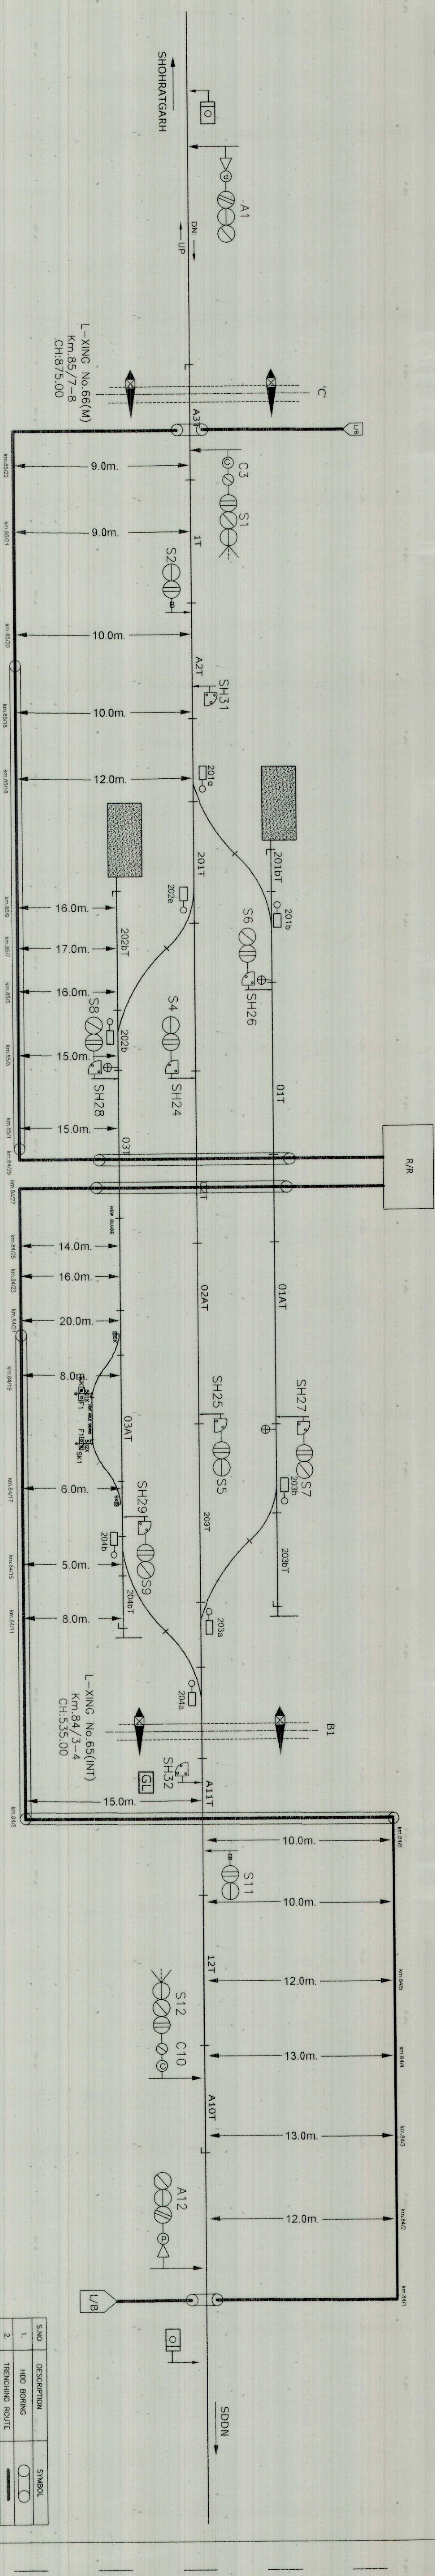

COMPLETION DRAWING

S.NO	DESCRIPTION	SYMBOL
1.	HDD BORING	○
2.	TRENCHING ROUTE	—
3.	LOCATION BOX	⬆

PREPARED BY		M.K. TRADERS	
SSE/SIG/REG/CP		ASTERELKO	
D/C/S/TERELKO		CHILHIA	
CABLE ROUTE PLAN		SHEET NO. 1/1	
		DRG. NO.	