CABLE ROUTE PLAN

PREPARED BY:-

M/S ANUP KUMAR

DURGABARI ROAD, NEAR PAKKIBAG GATE,
GRORAKHPUR.

S.S.E./SIG./CON./LJN.	A.S.T.E./CON./LJN.	APPROVED BY D.S.T.E./CON./LJN.	LUCKNOW DIVISION N.E.RAILWAY	CABLE ROUTE PLAN OF CHILWARIA (CLW) LUCKNOW DIVISION	DRAWING No. Dy. C.S.T.E./CON./LJN. 2019 (SK) 02

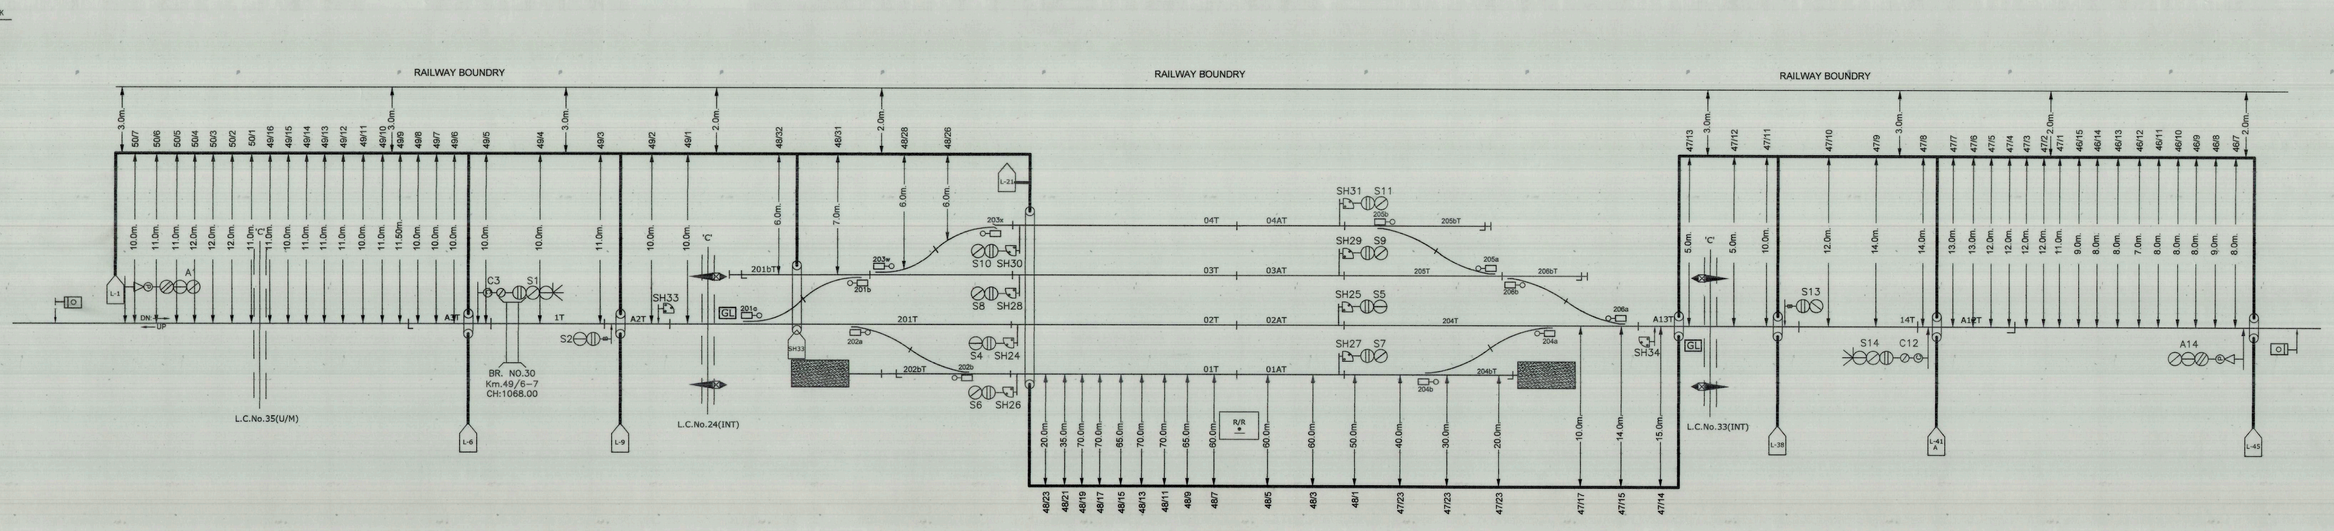

PREPARED BY								CABLE ROUTE PLAN	CHILWARIA	SHEET NO. 1/1
M/S PURVANCHAL ENTERPRISES, ALLAHABAD										DRG. NO
FOR M/S PURVANCHAL	SSE/SIG/RE/GKP		ASTE/RE/LKO		DyCSTE/RE/LKO					