


PREPARED BY M/S MODERN ELECTRONICS GORAKHPUR						**CABLE ROUTE** NER DIV. LJN.	CAMPEIRGANJ
SIGNATURE	JE-I(SIG)DRG.	SSE/SIG./CON.	SSE/SIG./CON.	ASTE/CON/GKP.	DSTE/CON/GKP.		DRAWING No. DY.CSTE/CON/GKP 2010/SK SHEET No. 1

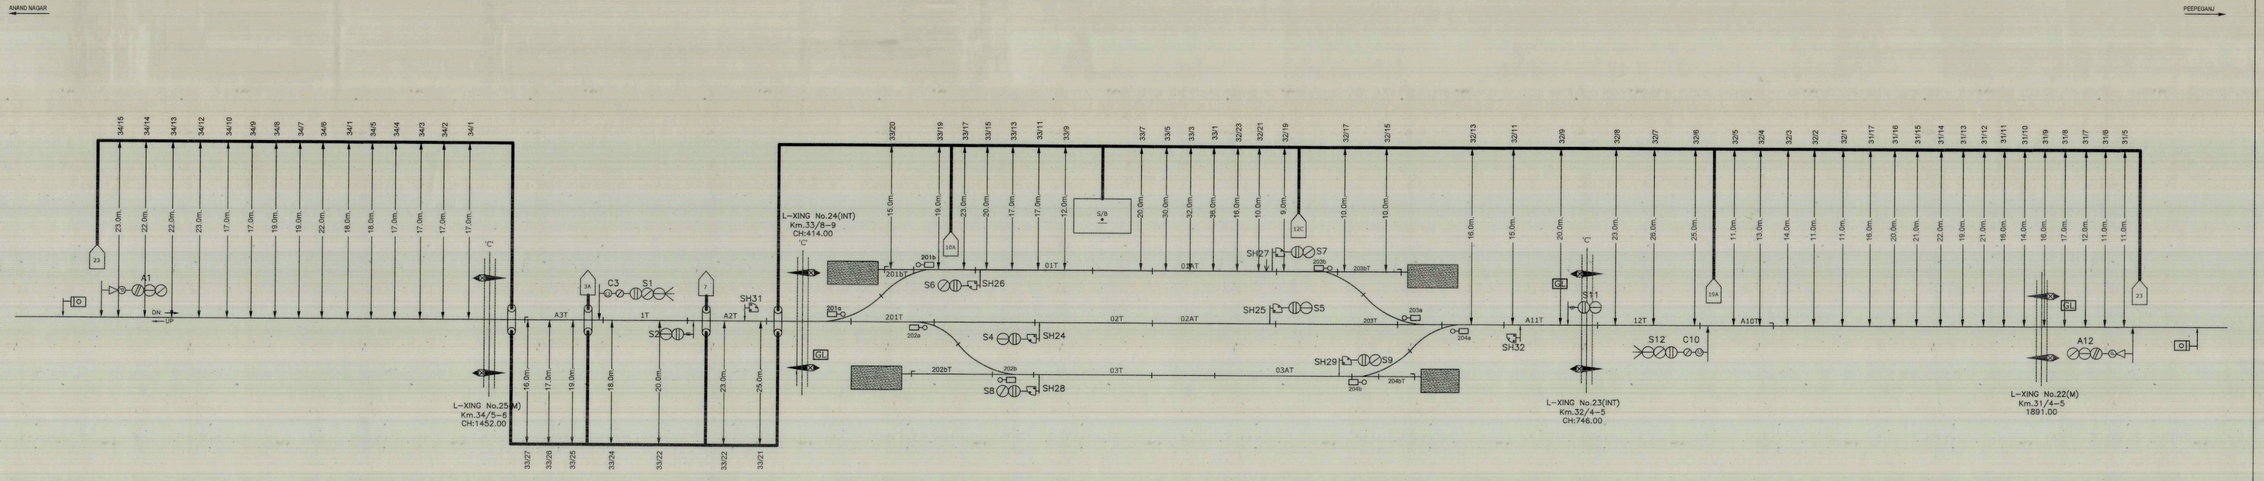

PREPARED BY				CABLE ROUTE PLAN	CAMPIERGANJ	SHEET NO. 1/1
M/S PURVANCHAL ENTERPRISES, ALLAHABAD						DRG. NO
FOR M/S PURVANCHAL	SSE/SIG/RE/SKP	ASTE/RE/LKO	Dy.CSTE/RE/LKO			