


NOTE- --- CABLE ROUTE

PREPARED BY M/S ANUP KUMAR DURGABARI ROAD, GORAKHPUR	<i>Anup Kumar</i>	<i>[Signature]</i>	CABLE ROUTE PLAN	GAINSARI	DRAWING No. DY.CSTE/CON/ SK/2017
SIGNATURE	SSE(SIG)/CON/ W/GKP	ASTE/CON/W/GKP	LJN - DIV	NORTH EASTERN RAILWAY	

GONDA JN.

ANAND NAGAR

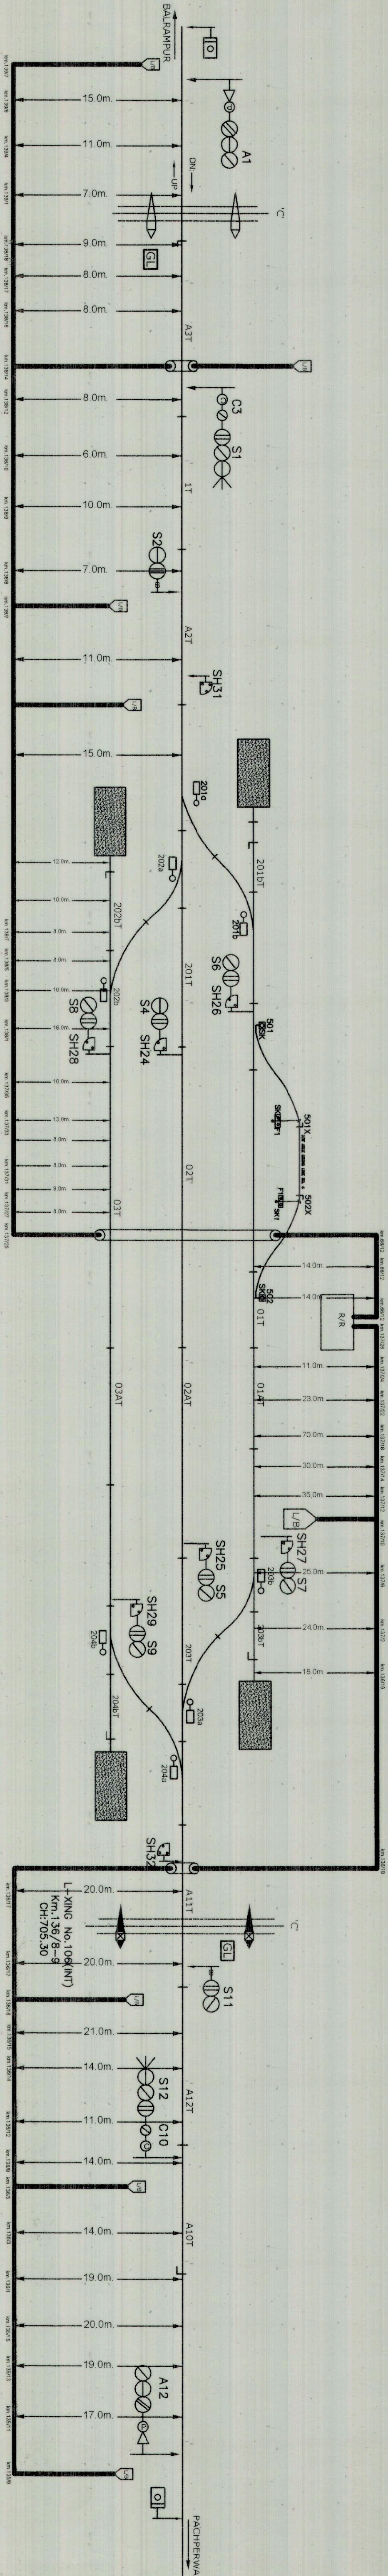

S.NO	DESCRIPTION	SYMBOL
1.	H.O. BOARD	
2.	TRENCHING ROUTE	
3.	LOCATION BOX	

PREPARED BY	M.K. TRADERS
-------------	--------------

SIGNATURE/KCP

ASTENELKO

DASTENELKO

CABLE ROUTE PLAN

GAINSARI JN.

SHEET NO 1/1
DRG. NO

COMPLETION DRAWING