


CONDA Jn.
Uska Bazar

NOTE-

△ --- CABLE ROUTE
△ --- HECTOMETER POST

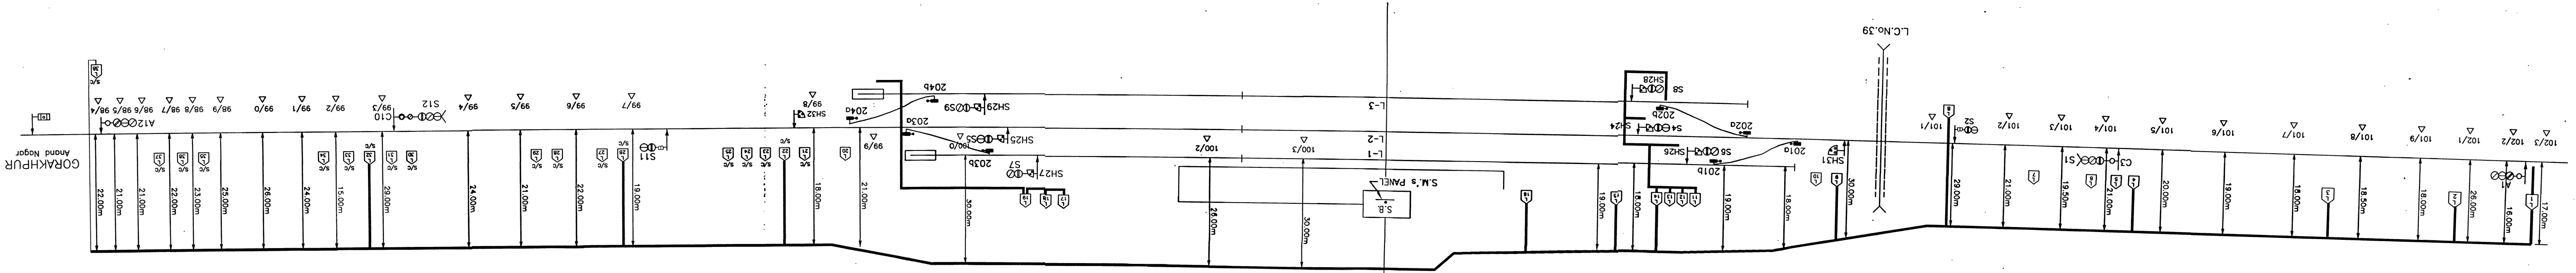

SIGNATURE	v.p. Thakur	
	M/S GSP GORAKHPUR	
	PREPARED BY	
SSE/REG/CON		
SSE/CON/SIG/GRP		
ASTE/CON/MM/GRP		
CABLE ROUTE PLAN		
PARSA		
DY.GST/CON	LD/2013	
DRAWING No.	SH.No. 1	


ANAND NAGAR Jn

RAILWAY BOUNDRY

RAILWAY BOUNDRY

RAILWAY BOUNDRY

GONDA Jn.

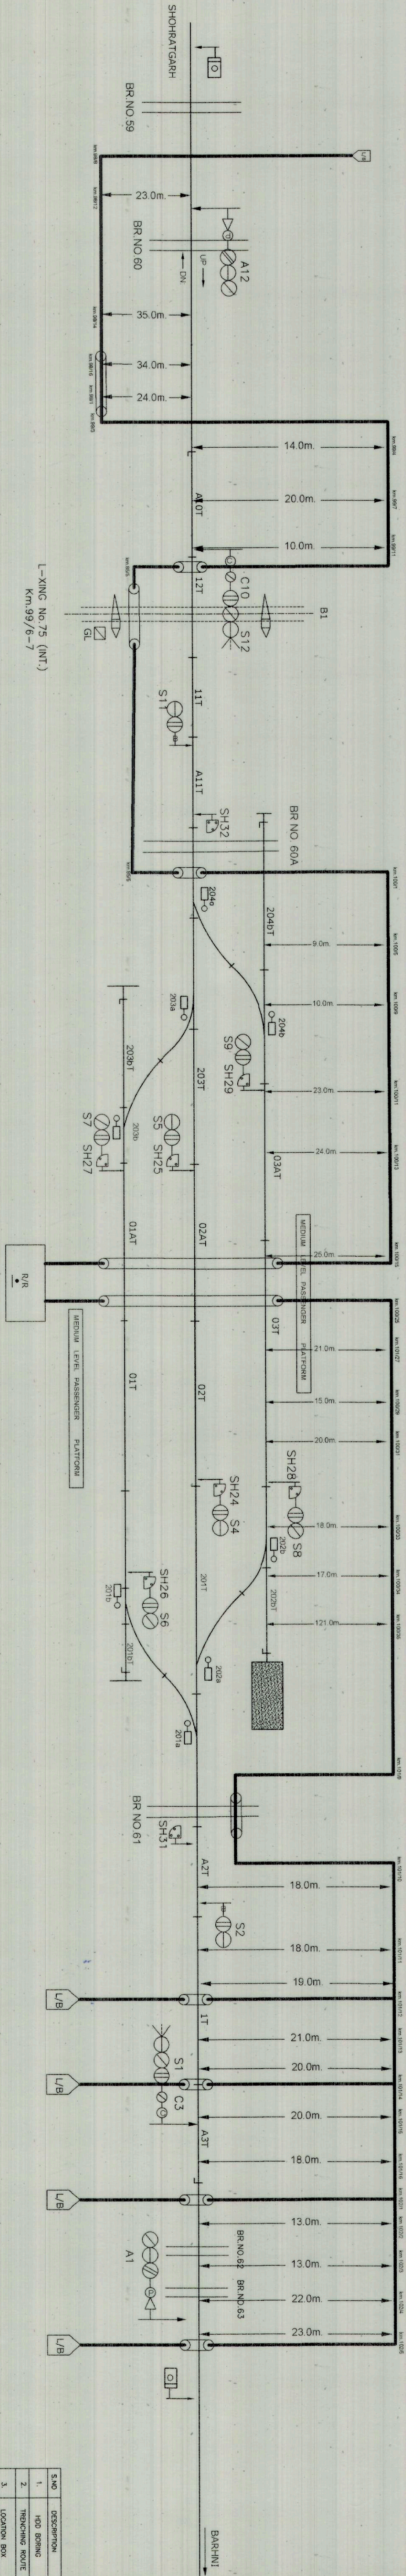

S.NO	DESCRIPTION	SYMBOL
1.	H/O BORING	○
2.	TRENCHING ROUTE	—
3.	LOCATION BOX	□

COMPLETION DRAWING

PREPARED BY		CABLE ROUTE		PARSA	
M.K. TRADERS		PLAN		DRG. NO.	
S.S. SINGH		A. SINGH			
S.S. SINGH		A. SINGH			