

NOTE--
 --- CABLE ROUTE
 Δ --- HECTOMETER POST

PREPARED BY M/S GSP, GORAKHPUR V. P. Tripathi	SSE/DRG/CON	SSE/CON/SIG/GKP	ASTE/CON/WGKP	CABLE ROUTE PLAN	SHOHRATGAH	DRAWING No. DY.CSTE/CON/ LD/2013/443
SIGNATURE				NORTH EASTERN RAILWAY		SH.No. 1


ANAND NAGAR Jn

RAILWAY BOUNDARY

RAILWAY BOUNDARY

RAILWAY BOUNDARY

GONDA Jn.

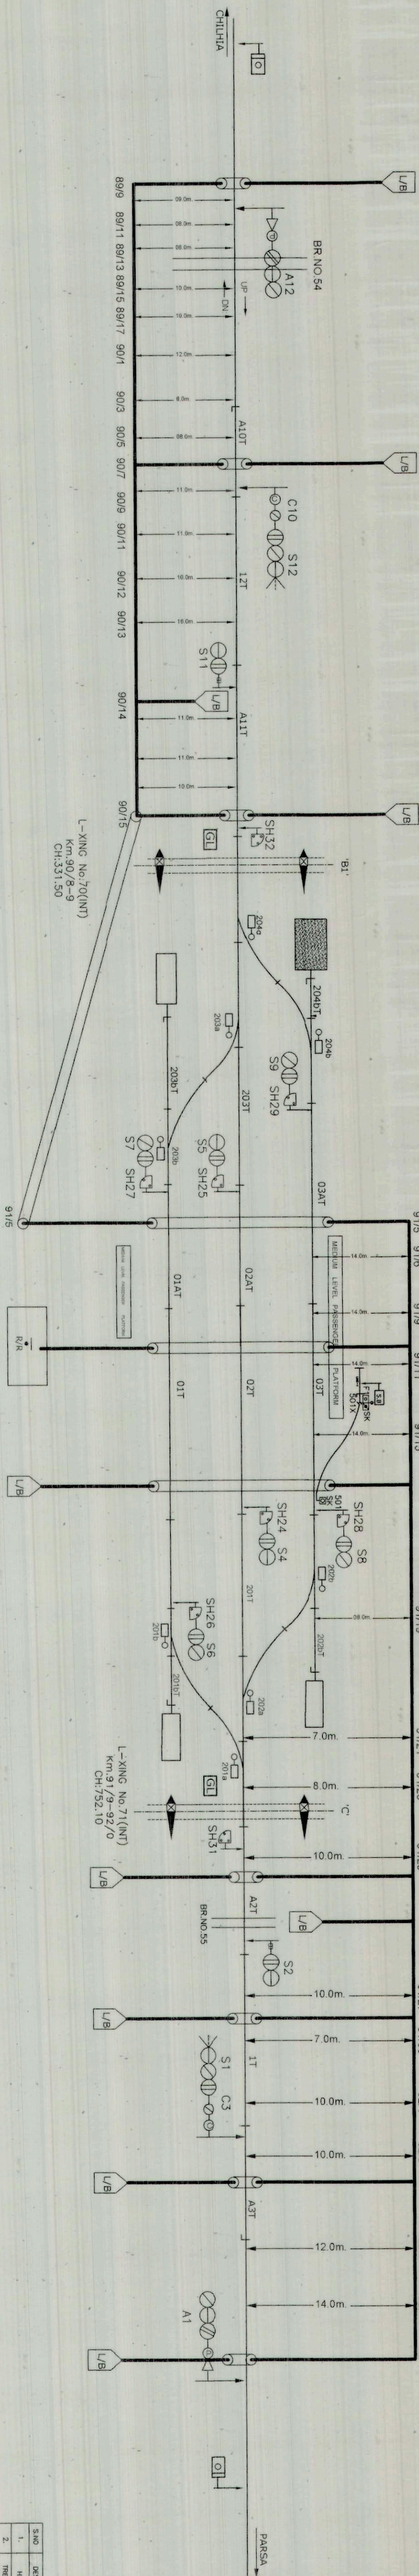

S.NO	DESCRIPTION	SYMBOL
1.	W.D. BORING	○
2.	TRENCHING ROUTE	—
3.	LOCATION BOX	⬢

COMPLETION DRAWING

SHEET NO. 1/1

DRG. NO.

CABLE ROUTE PLAN

SHORATGARH

PREPARED BY	M.K. TRADERS
DESIGNED BY	SSS/REK/06
CHECKED BY	ASTRELUKO
APPROVED BY	02