
PRODUCED BY AN AUTODESK STUDENT VERSION

CABLE ROUTE PLAN (CHHAPRA JN.)

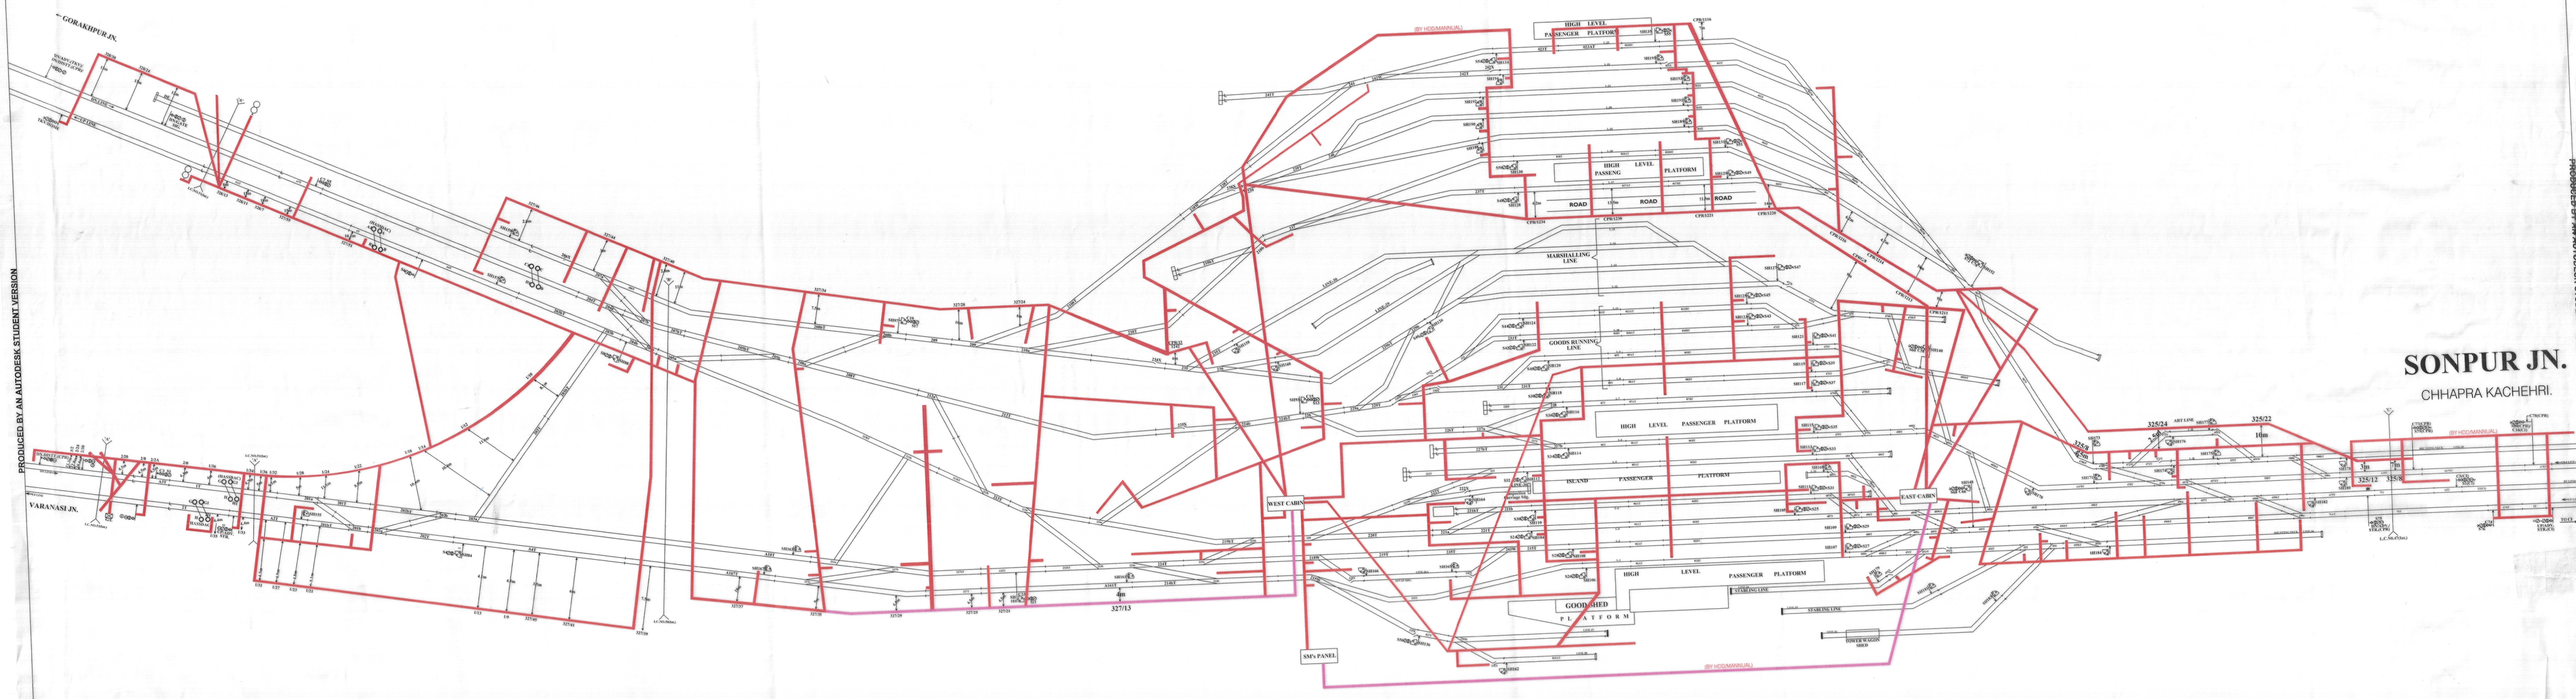

PRODUCED BY AN AUTODESK STUDENT VERSION

PRODUCED BY AN AUTODESK STUDENT VERSION

SUBMITTED BY–
DURGA ENGG.WORKS

SSE/SIG)/C/BSB | ASTE/CON/BSB | DY.CS TE/CONS/DKP | SE (El) CONS/DKP

CABLE ROUTE PLAN
CHHAPRA JN.
BSB DIV.

Drawing NO.
DY.CSTE/C/BSB
Route PL(23)
Dated:12.04.2023

COMPLETION DRAWING

Drawn By–
Jamal
Mob.8840808807