6 QUAD & O.F.C. CABLE ROUTE PLAN OF

DALIGANJ MALHAUR SECTION

NORTH EASTERN RAILWAY

(LUCKNOW DIVISION)

SUBMITTED BY:

M/s. VIMLA ENTERPRISES,
28, KESHVANAND NAGAR, BESIDE ROSE RESIDENCY, NEAR SKIT COLLEGE,
JAGATPURA, JAIPUR-302017

6 QUAD & O.F.C. CABLE ROUTE PLAN

(DALIGANJ-MALHAUR)

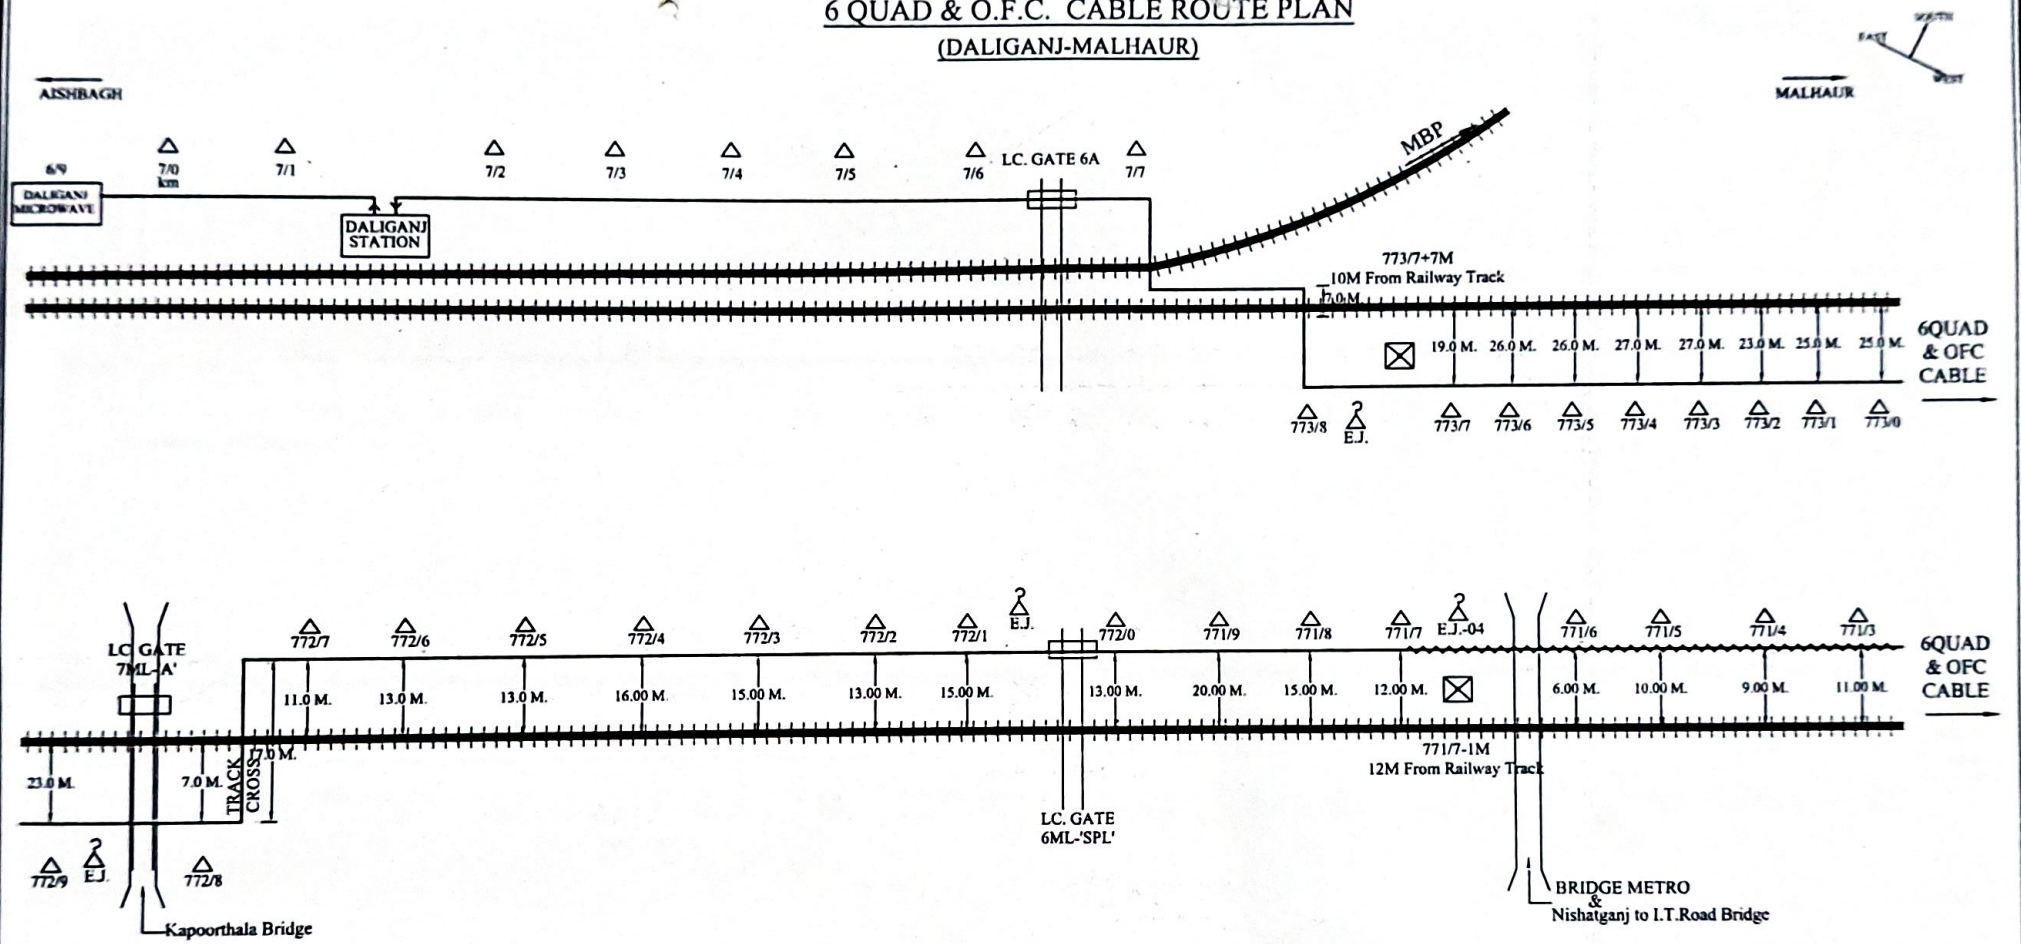

CONTRACTAR

12/10/2020
SSE/TELE/CON/LJN

23/10/2020
DSTE/CON/LJN

DY/CSTE/CON/LJN

	EMERGENCY SOCKET		GATE LODGE	R	REPEATER HUT		L.C. PHONE	CUSTOMER NAME:	N.E. RAILWAY		
	LEVEL CROSSING GATE		MAJOR BRIDGE		G.I. PIPE		HDD TRENCH	PREPARED BY:	M/s. VIMLA ENTERPRISES , 28, KESHVANAND NAGAR, NEAR SKIT COLLEGE, JAGATPURA, JAIPUR		
	O.F.C. JOINT		B.G. TRACK		HDPE PIPE	C/U/G	CABLE UNDER GROUND	SHEET NO 1	CREATED BY		LOCATION:- DALIGANJ - MALHAUR
								CREATED ON	OFFERED BY		
								RIVISION ON	APPD. BY		
								MODIFIED ON	REF:- NE/		NOT TO SCALE ALL READING IN MTR.

6 QUAD & O.F.C. CABLE ROUTE PLAN

(DALIGANJ-MALHAUR)

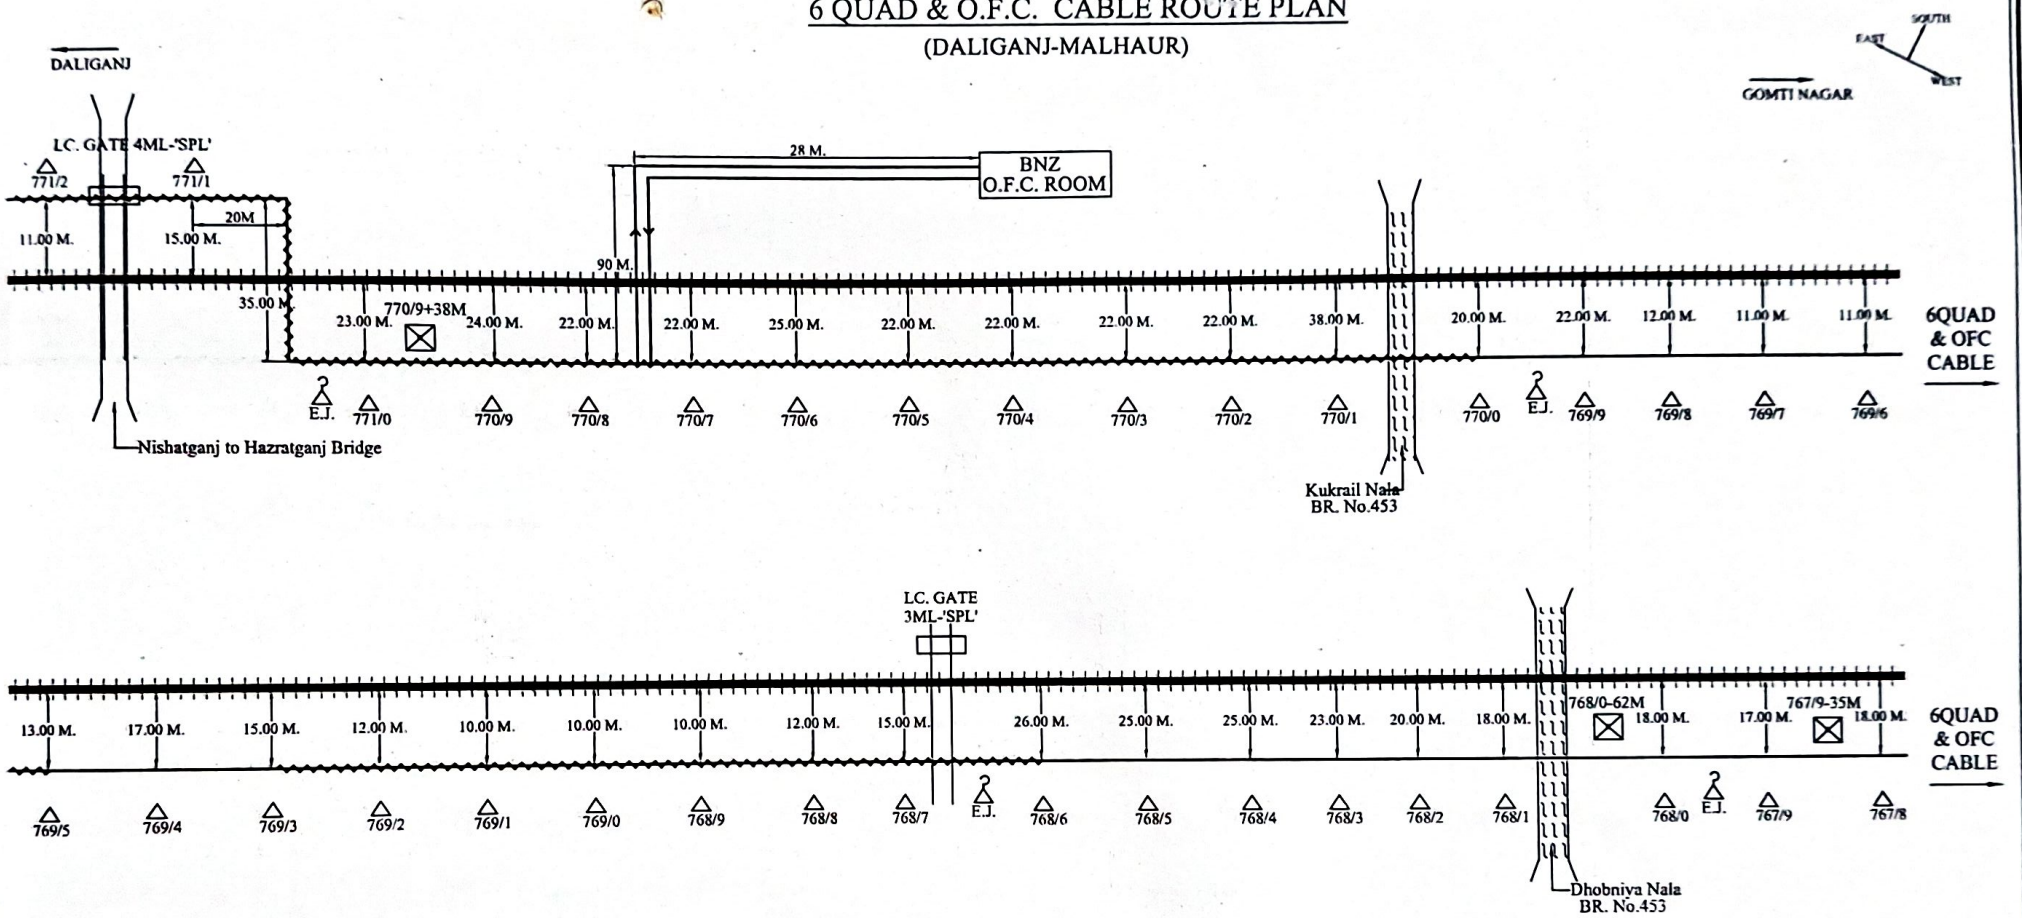

CONTRACTAR

SSE/TELE/CON/LJN 12/10/2020

DSTE/CON/LJN 23/10/2020

DY/CSTE/CON/LJN 23/10/2020

	EMERGENCY SOCKET		GATE LODGE	R	REPEATER HUT		L.C. PHONE	CUSTOMER NAME:	N.E. RAILWAY		
	LEVEL CROSSING GATE		MAJOR BRIDGE		G.I. PIPE		HDD TRENCH	PREPARED BY:	M/s. VIMLA ENTERPRISES , 28, KESHVANAND NAGAR, NEAR SKIT COLLEGE, JAGATPURA, JAIPUR		
	O.F.C. JOINT		B.G. TRACK		HDPE PIPE	C/U/G	CABLE UNDER GROUND	SHEET NO 2	CREATED BY		LOCATION:- DALIGANJ - MALHAUR
								CREATED ON	OFFERED BY		
								RIVISION ON	APPD. BY		
								MODIFIED ON	REF:- NE/		NOT TO SCALE ALL READING IN MTR.

6 QUAD & O.F.C. CABLE ROUTE PLAN

(DALIGANJ-MALHAUR)

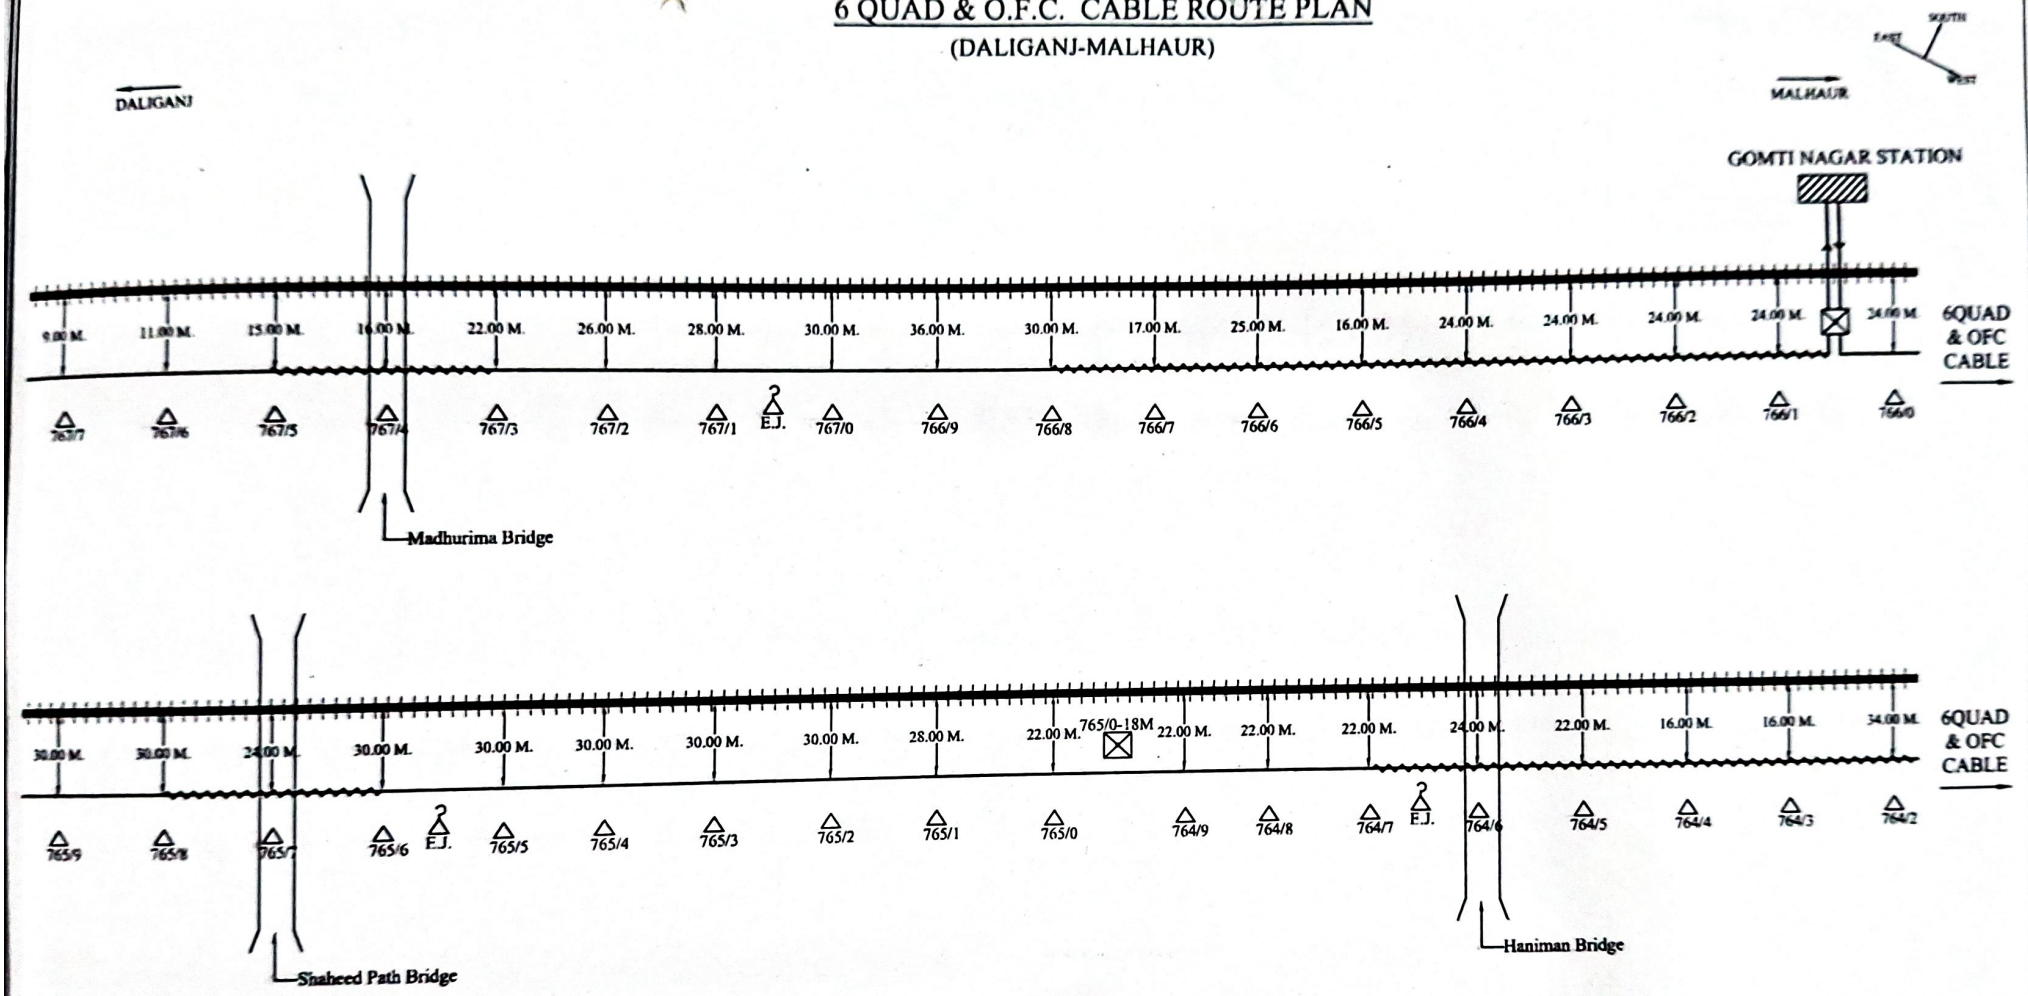

CONTRACTAR

12/10/2020
SSE/TELE/CON/LJN

03/10/2020
DSTE/CON/LJN

DY/CSTE/CON/LJN 3/12/2020

	EMERGENCY SOCKET		GATE LODGE	R	REPEATER HUT		L.C. PHONE	CUSTOMER NAME:	N.E. RAILWAY
	LEVEL CROSSING GATE		MAJOR BRIDGE		G.I. PIPE		HDD TRENCH	PREPARED BY:	M/s. VIMLA ENTERPRISES , 28, KESHVANAND NAGAR, NEAR SKIT COLLEGE, JAGATPURA, JAIPUR
	O.F.C. JOINT		B.G. TRACK		HDPE PIPE	C/U/G	CABLE UNDER GROUND	SHEET NO 3	CREATED BY / OFFERED BY / APPD. BY
								CREATED ON / RIVISION ON / MODIFIED ON	REF:- NIL
									LOCATION:- DALIGANJ - MALHAUR
									NOT TO SCALE ALL READING IN MTR.

6 QUAD & O.F.C. CABLE ROUTE PLAN

(DALIGANJ-MALHAUR)

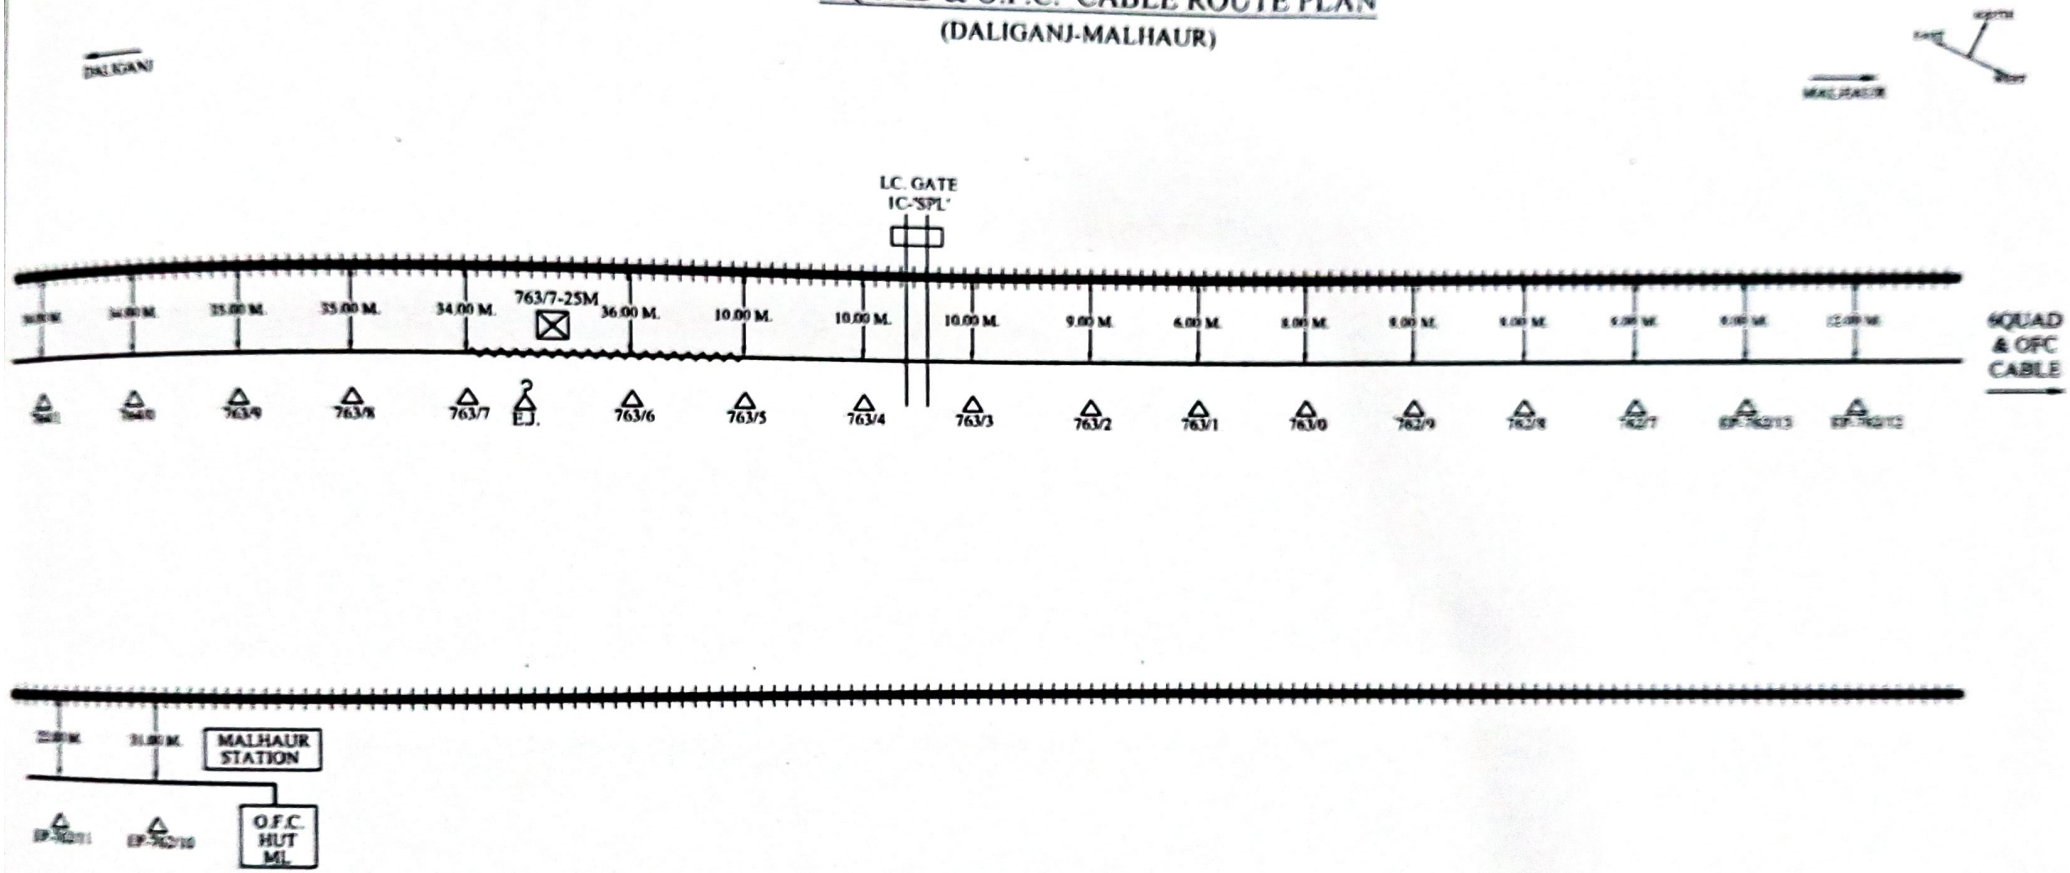

CONTRACTAR

SSE/TELE/CON/LJN 12/10/2020

DSTE/CON/LJN 23/10/2020

DY/CSTE/CON/LJN 27/12/20

	EMERGENCY SOCKET		GATE LODGE	R	REPEATER HUT		L.C. PHONE
	LEVEL CROSSING GATE		MAJOR BRIDGE		G.I. PIPE		HDD TRENCH
	O.F.C. JOINT		B.G. TRACK		HDPE PIPE	C/U/G	CABLE UNDER GROUND

CUSTOMER NAME:	N.E. RAILWAY			
PREPARED BY:	M/s VIMLA ENTERPRISES, JK KESHVANAND NAGAR, NEAR SKIT COLLEGE, JAGATPURA, JAIPUR			
SHEET NO.	4	CREATED BY		LOCATION:- DALIGANJ - MALHAUR
CREATED ON		OFFERED BY		
REVISION ON		APPD. BY		
MODIFICATION		REF. NO.		NOT TO SCALE ALL READING IN MTR.