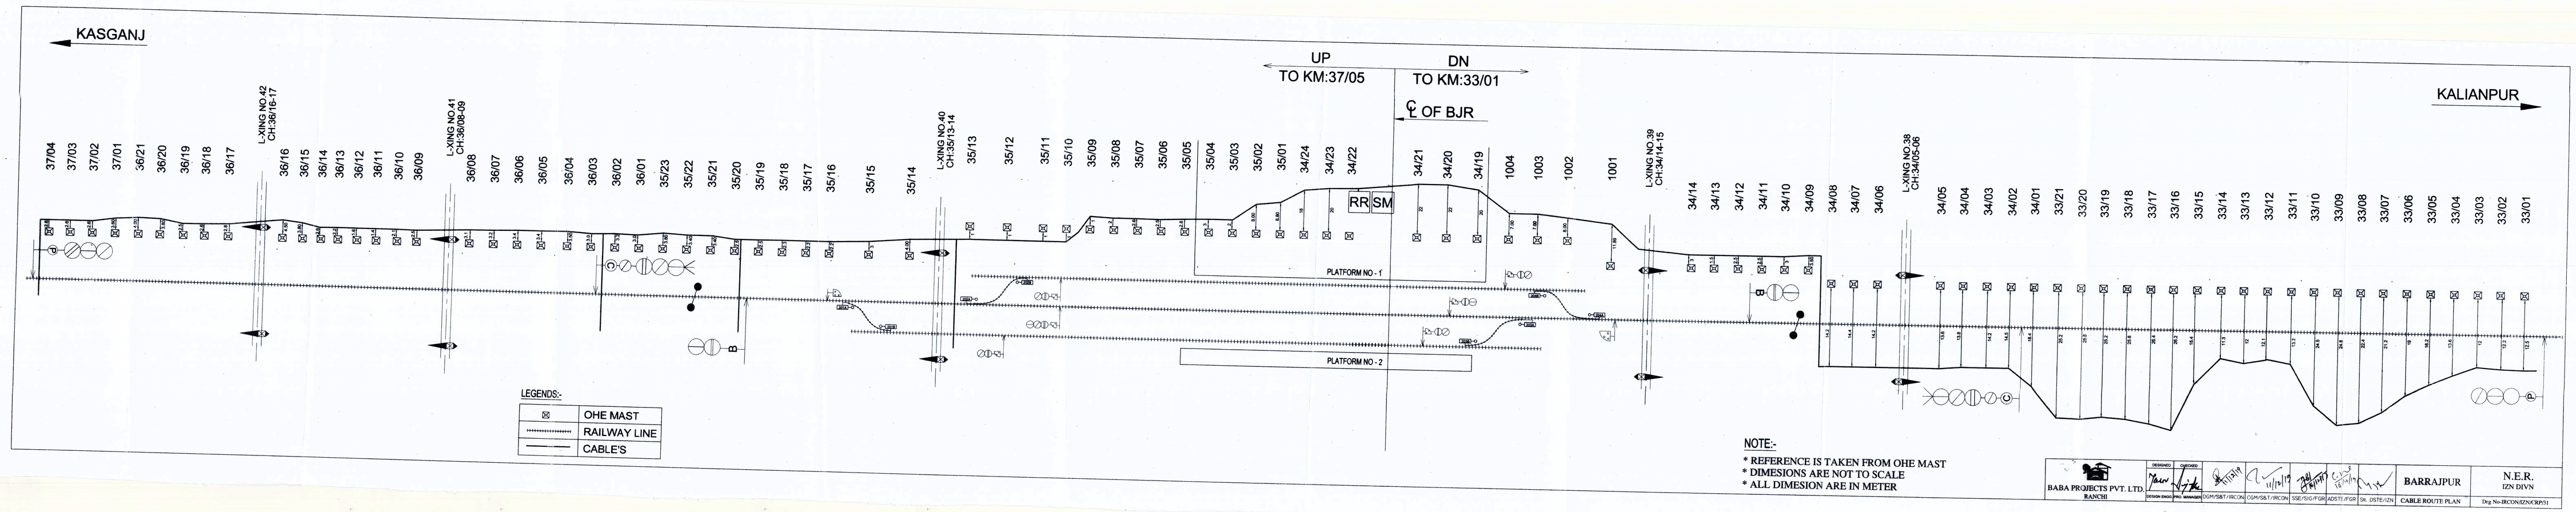
KASGANJ
KALIANPUR
UP
TO KM:37/05
DN
TO KM:33/01
℄ OF BJR
RR
SM
PLATFORM NO - 1
PLATFORM NO - 2
L-XING NO.42
CH:38/16-17
L-XING NO.41
CH:38/08-09
L-XING NO.40
CH:35/13-14
L-XING NO.39
CH:34/14-15
L-XING NO.38
CH:34/05-06
37/04 37/03 37/02 37/01 36/21 36/20 36/19 36/18 36/17 36/16 36/15 36/14 36/13 36/12 36/11 36/10 36/09 36/08 36/07 36/06 36/05 36/04 36/03 36/02 36/01 35/23 35/22 35/21 35/20 35/19 35/18 35/17 35/16 35/15 35/14 35/13 35/12 35/11 35/10 35/09 35/08 35/07 35/06 35/05 35/04 35/03 35/02 35/01 34/24 34/23 34/22 34/21 34/20 34/19 1004 1003 1002 1001 34/14 34/13 34/12 34/11 34/10 34/09 34/08 34/07 34/06 34/05 34/04 34/03 34/02 34/01 33/21 33/20 33/19 33/18 33/17 33/16 33/15 33/14 33/13 33/12 33/11 33/10 33/09 33/08 33/07 33/06 33/05 33/04 33/03 33/02 33/01
LEGENDS:-
OHE MAST
RAILWAY LINE
CABLE'S
NOTE:-
* REFERENCE IS TAKEN FROM OHE MAST
* DIMESIONS ARE NOT TO SCALE
* ALL DIMESION ARE IN METER
BABA PROJECTS PVT. LTD.
RANCHI
DESIGNED
CHECKED
DESIGN ENGG. PM
MANAGER
DGM/SBT/IRCON
CGM/SBT/IRCON
SSE/SIG/FGR
ADSTE/FGR
Sr. DSTE/IZN
BARRAJPUR
CABLE ROUTE PLAN
N.E.R.
IZN DIVN
Drg No:IRCON/IZN/CRP/51