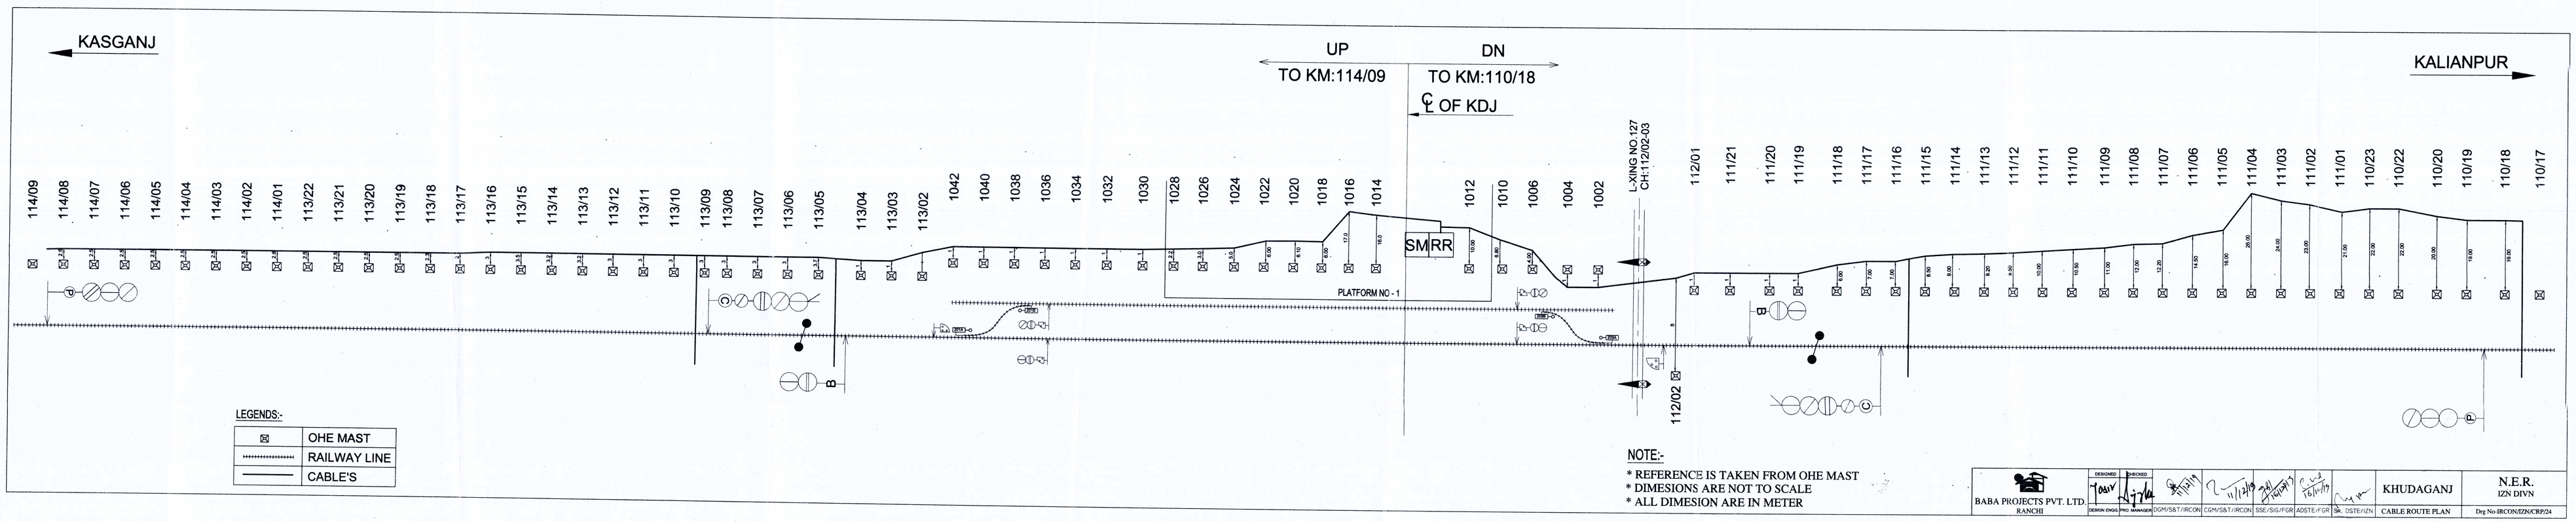

NOTE:-

* REFERENCE IS TAKEN FROM OHE MAST
* DIMESIONS ARE NOT TO SCALE
* ALL DIMESION ARE IN METER

BABA PROJECTS PVT. LTD. RANCHI	DESIGNED / DESIGN ENGG.	CHECKED / PRO. MANAGER	DGM/S&T/IRCON	CDM/S&T/IRCON	SSE/SIG/FGR	ADSTE/FGR	DSTE/IZN	KHUDAGANJ CABLE ROUTE PLAN	N.E.R. IZN DIVN Drg No-IRCON/IZN/CRP/24