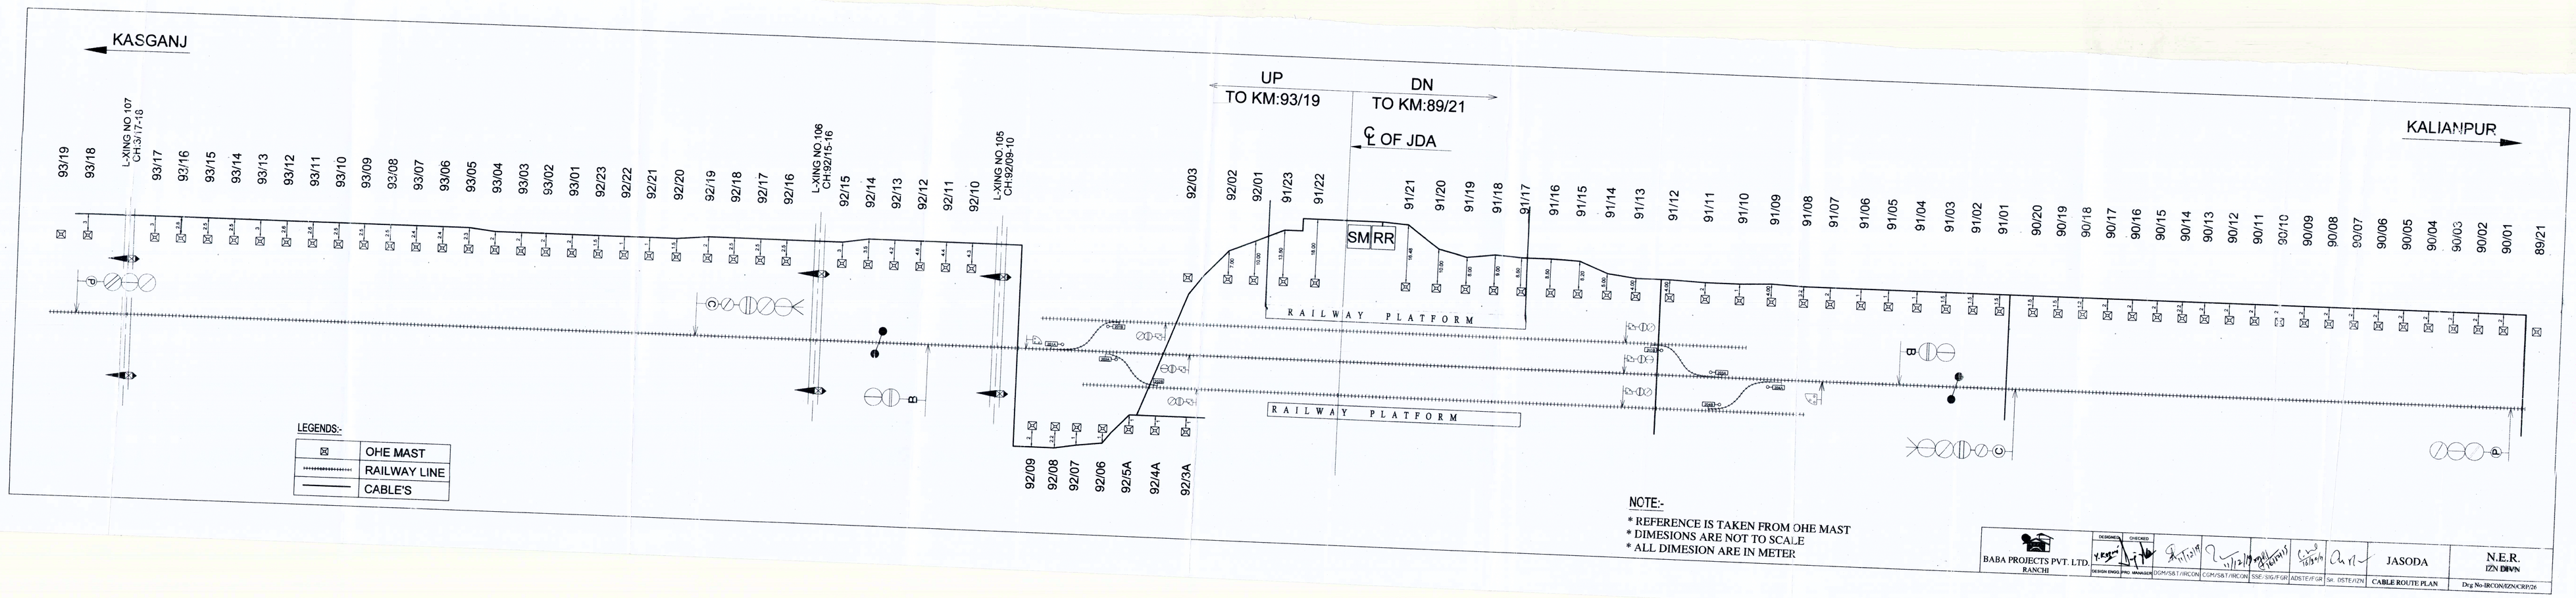

LEGENDS:-

⊠	OHE MAST
·····	RAILWAY LINE
———	CABLE'S

NOTE:-

* REFERENCE IS TAKEN FROM OHE MAST
* DIMESIONS ARE NOT TO SCALE
* ALL DIMESION ARE IN METER

BABA PROJECTS PVT. LTD. RANCHI	DESIGNED	CHECKED	DGM/S&T/RECON	CGM/S&T/RECON	SSE/ SIG/F.GR	ADSTE/F.GR	Sr. DSTE/IZN	JASODA	N.E.R. IZN DIVN
	DESIGN ENGG	PHASE						CABLE ROUTE PLAN	Drg No-RECON/IZN/CRP/26