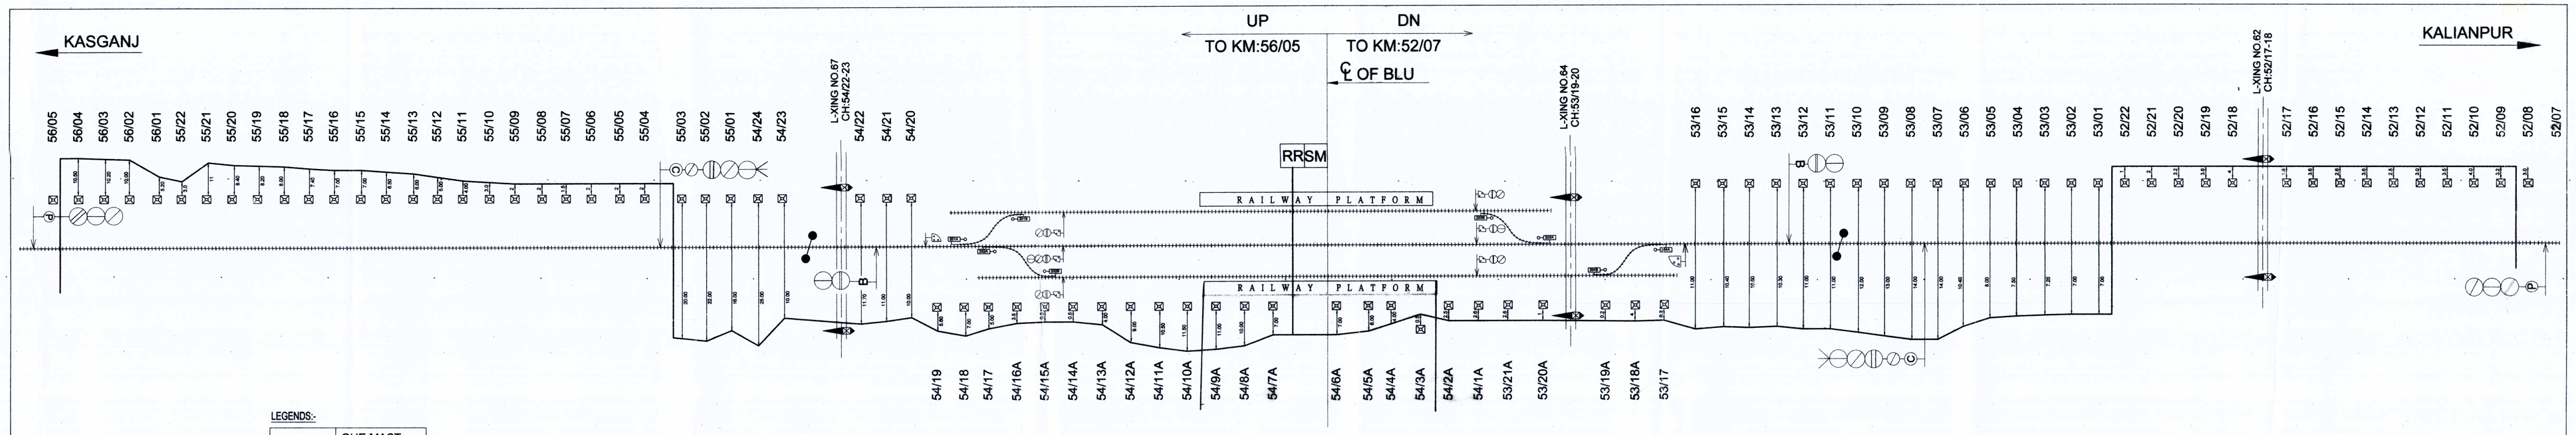

LEGENDS:-

⊠	OHE MAST
▪▪▪▪▪▪▪▪▪▪▪▪▪▪▪▪	RAILWAY LINE
———	CABLE'S

NOTE:-

* REFERENCE IS TAKEN FROM OHE MAST
* DIMESIONS ARE NOT TO SCALE
* ALL DIMESION ARE IN METER

BABA PROJECTS PVT. LTD. RANCHI	DESIGNED	CHECKED	DGM/S&T/IRCON	COM/S&T/IRCON	SSE/SIG/FGR	ADSTE/F.GR	Sr. DSTE/IZN	BILHAUR	N.E.R. IZN DIVN
	PROJECT DIRECTOR	PROJECT MANAGER						CABLE ROUTE PLAN	Drg No-IRCON/IZN/CRT/29