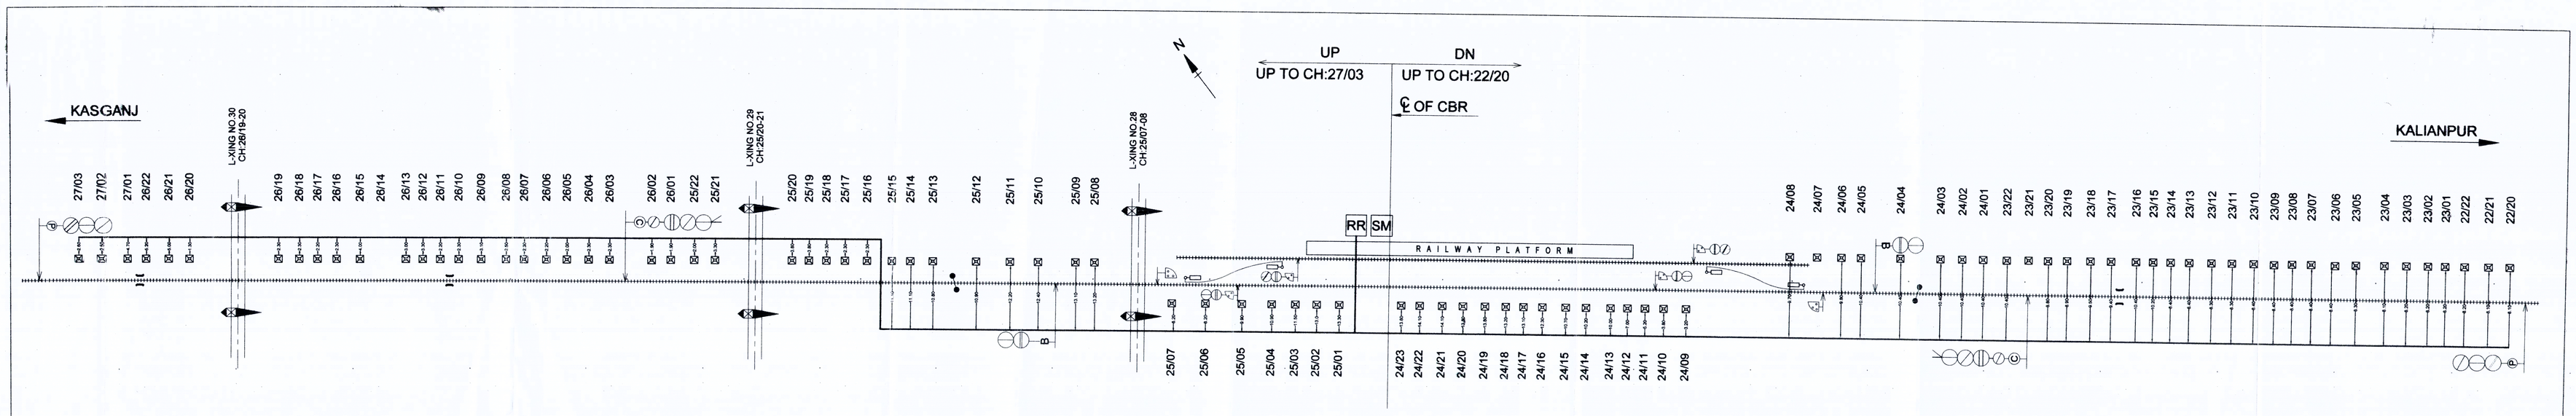

NOTE:-

* REFERENCE IS TAKEN FROM OHE MAST
* DIMESIONS ARE NOT TO SCALE
* ALL DIMESION ARE IN METER

BABA PROJECTS PVT. LTD. RANCHI	DESIGNED	CHECKED							CHAUBEPUR	N.E.R. IZN DIVN
	DESIGN ENGG	ENG. MANAGER	DPI/SBT/IRCON	DGM/SBT/IRCON	CGM/SBT/IRCON	SSE/F/GR	ADSTE/F/GR	Sr. DSTE/IZN	CABLE ROUTE PLAN	Drg No-IRCON/IZN/CRP/ 12