



SETHAL
CABLE ROUTE PLAN
TO SUIT 25KV AC RE



WORK ORDER NO. 21 02 2021

DATE OF WORK ORDER

PROJECT NAME

DESIGNER

CHECKED BY

APPROVED BY

SCALE

NOT TO SCALE

NER

CABLE ROUTE PLAN (TO SUIT 25KV RE)

SETHAL

S/DSEIZN/CRP21/

SHEET No. 01