


CABLE ROUTE PLAN(KATHGODAM)

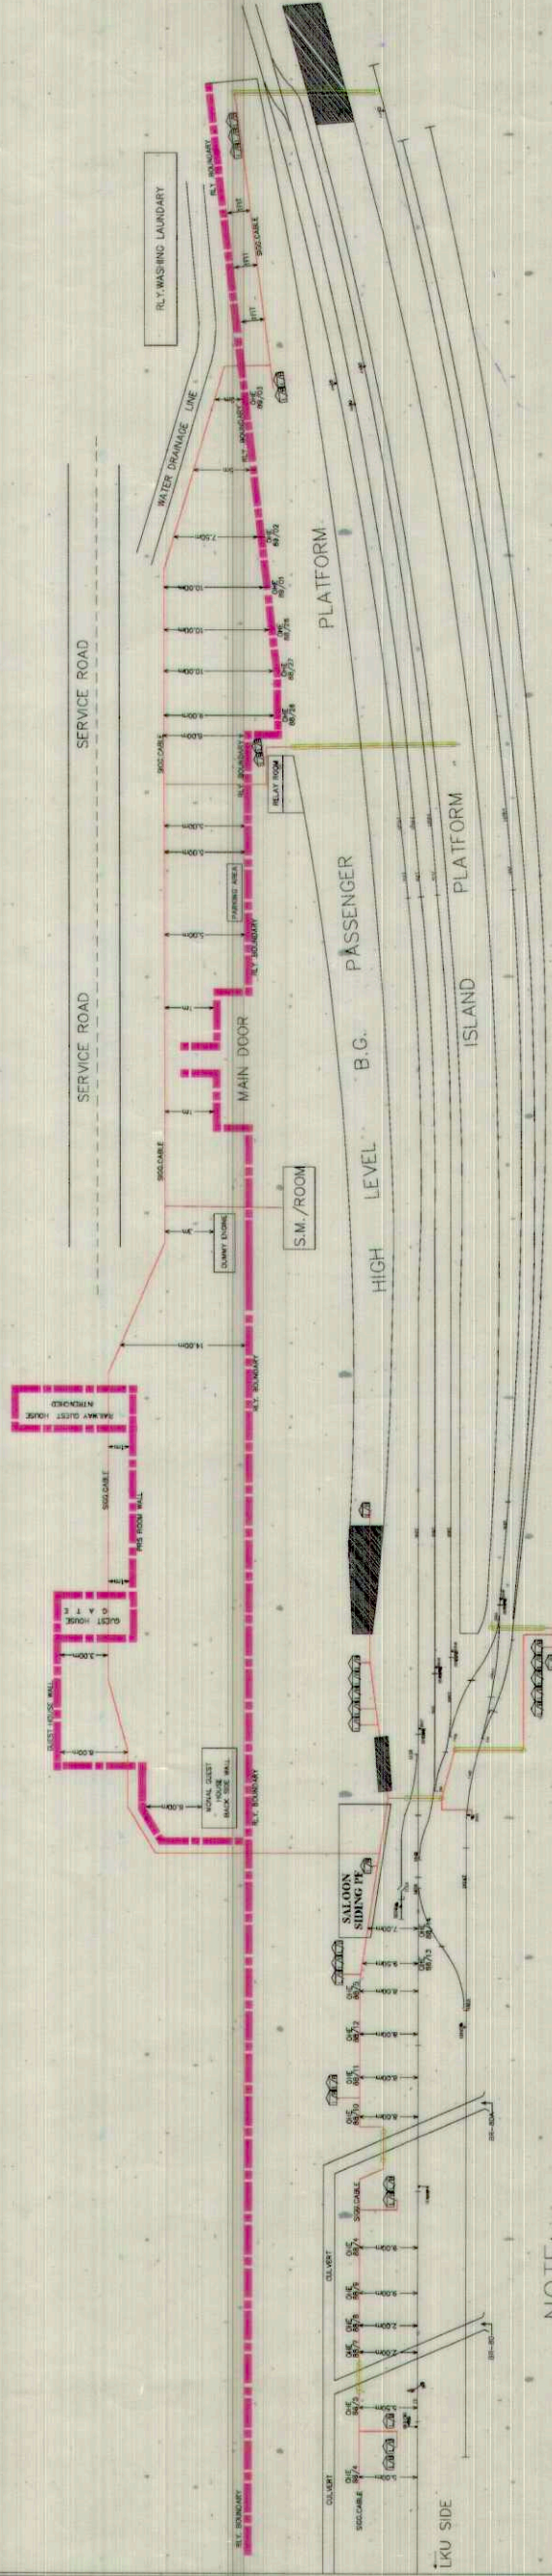

NOTE: -

1. ALL DIMENSION TAKEN FROM THE NEAREST RAIL.
2. THE CABLE TRENCH DEPTH SHALL BE 100" FROM RAIL LEVEL.
3. THE CABLE TRENCH SURFACE IF DIG FOR CABLE LAYING SHALL BE REPAIRED IMMEDIATELY AFTER CABLE LAYING.
4. ALL ROAD CROSSING, TRACK CROSSING, CONGESTED AREA CROSSING SHALL BE DONE BY OPEN TRENCH METHOD.
5. EXCESS MUCK SHOULD BE THROWN OUT FROM YARD.
6. ANY WORK OF EXCAVATION, SHOULD BE MADE AS GOOD AS EXIST PRIOR TO EXCAVATION.

[illegible]