


$UP \longrightarrow DN$



NOTE: CABLE ROUTE BELOW	
TRACK AS PER DRG. No. - HER	
TN/SSC/PCP/30 PAGE NO. -	
04104, To 04104.	
2733	2734
2735	2736
2737	2738
2739	2740
2741	2742
2743	2744
2745	2746
2747	2748
2749	2750
2751	2752
2753	2754
2755	2756
2757	2758
2759	2760
2761	2762
2763	2764
2765	2766
2767	2768

[illegible]