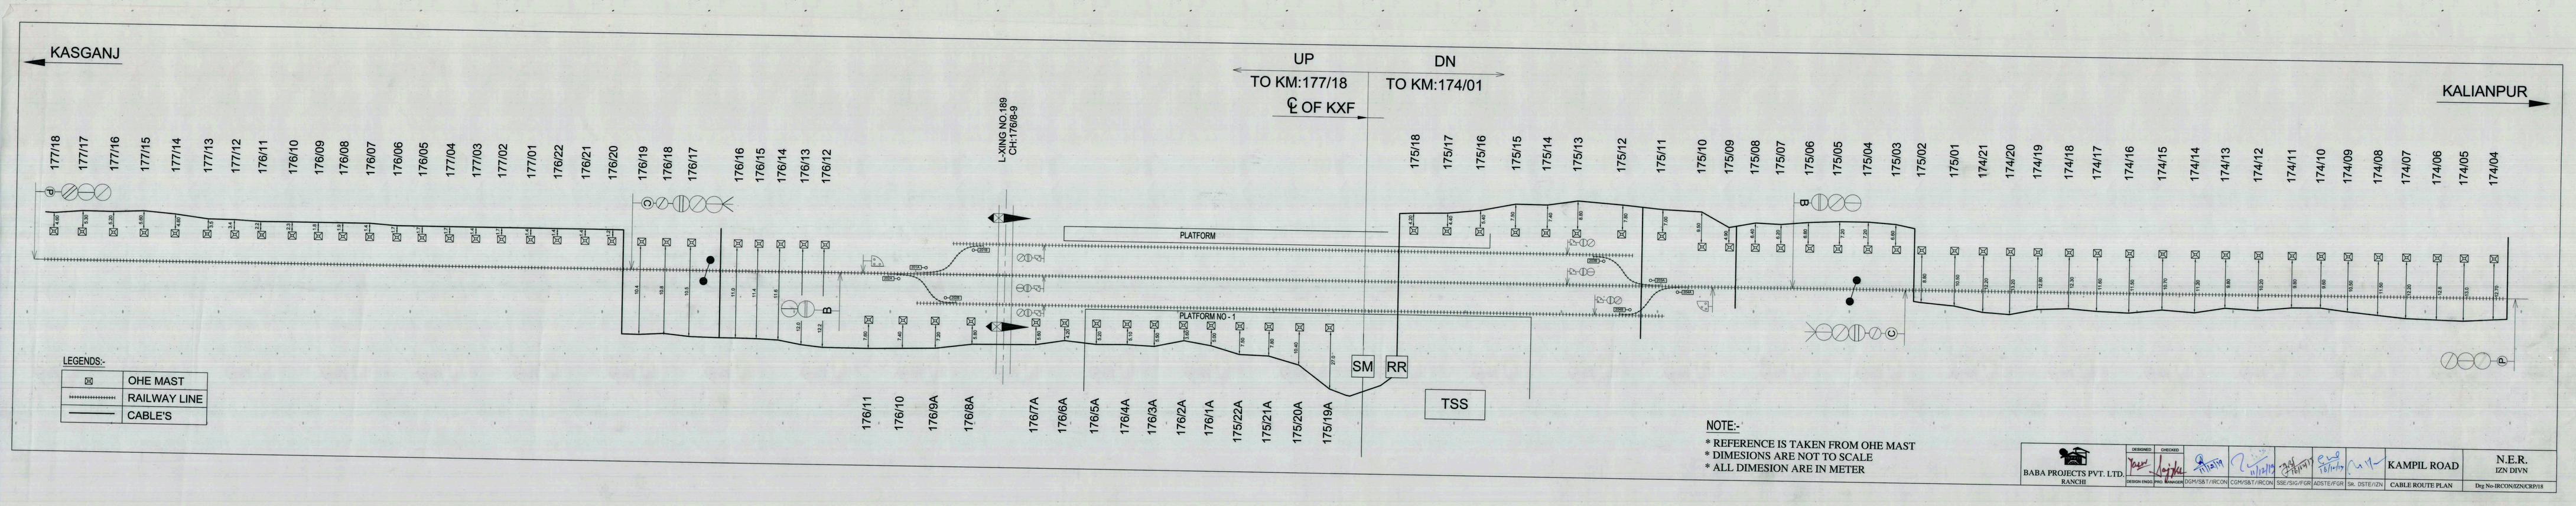

LEGENDS:-

⊠	OHE MAST
**********	RAILWAY LINE
———	CABLE'S

NOTE:-

* REFERENCE IS TAKEN FROM OHE MAST
* DIMESIONS ARE NOT TO SCALE
* ALL DIMESION ARE IN METER

BABA PROJECTS PVT. LTD. RANCHI	DESIGNED	CHECKED						KAMPIL ROAD	N.E.R. IZN DIVN
	DESIGN ENGG	PROJ. MANAGER	DGM/S&T/IRCON	CGM/S&T/IRCON	SSE/SIG/FGR	ADSTE/FGR	Sr. DSTE/IZN	CABLE ROUTE PLAN	Drg No-IRCON/IZN/CRP/18