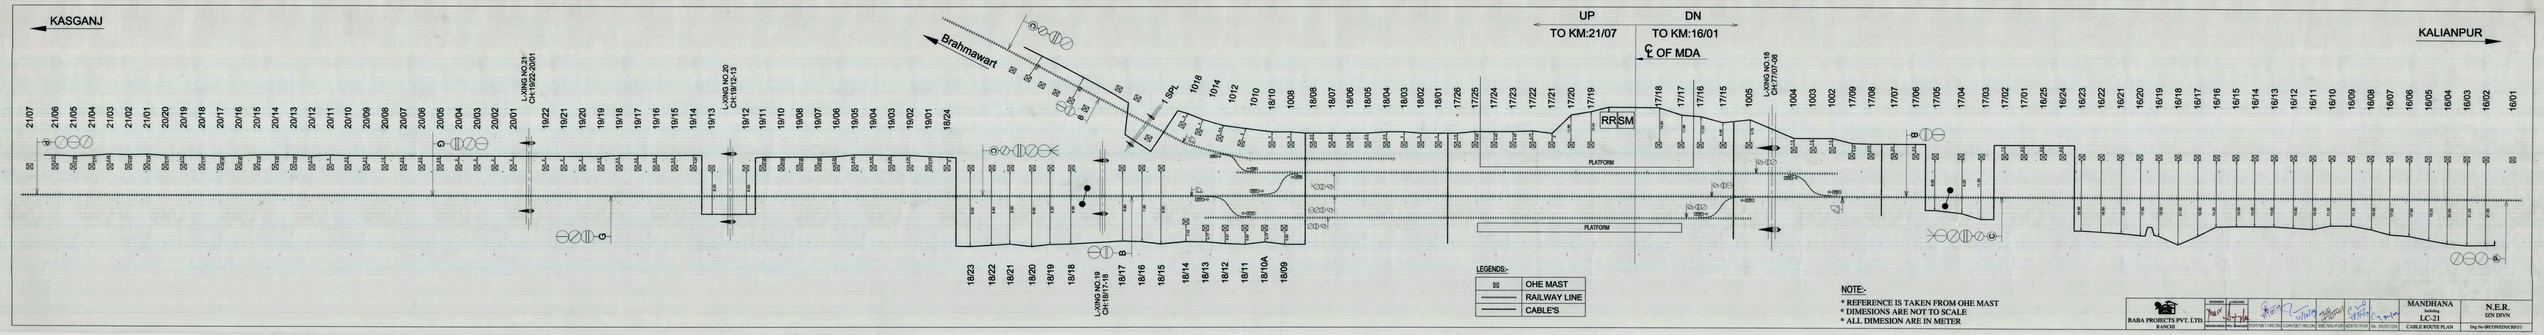

LEGENDS:-

	OHE MAST
	RAILWAY LINE
	CABLE'S

NOTE:-

* REFERENCE IS TAKEN FROM OHE MAST
* DIMESIONS ARE NOT TO SCALE
* ALL DIMESION ARE IN METER

BABA PROJECTS PVT. LTD.
RANCHI

													MANDHANA	N.E.R.
													Job No. LC-21	IZN DIVN
													CABLE ROUTE PLAN	Drg No: BCON/SIN/CRY/03