COMPLETION PLAN

| | | | | | | | |
|---|---|---|---|---|---|---|---|
| | | | | | SSE/Elect/PBE | | |
| | | | | | SSE/Pway/PBE | | |
| | | | | | ADEN/PBE | | |
| | | | | | SR.DEN/IZN | | |
| | | | | A | REVISION | | |
| DRG.NO. | MALA | | | | BASED ON S-P NO. SP:NER/IZN/MALA 31.03.2024 | | DATE |
| CRP/NER/IZN/MALA | CABLE ROUTE PLAN | | SR.DSTE/IZN | | ADSTE/IZN | | |
| PAGE No.1 OF 1 | NORTH EASTERN RAILWAY (IZZATNAGAR DIVISION) | | | | SSE/SIG./PBE | | |
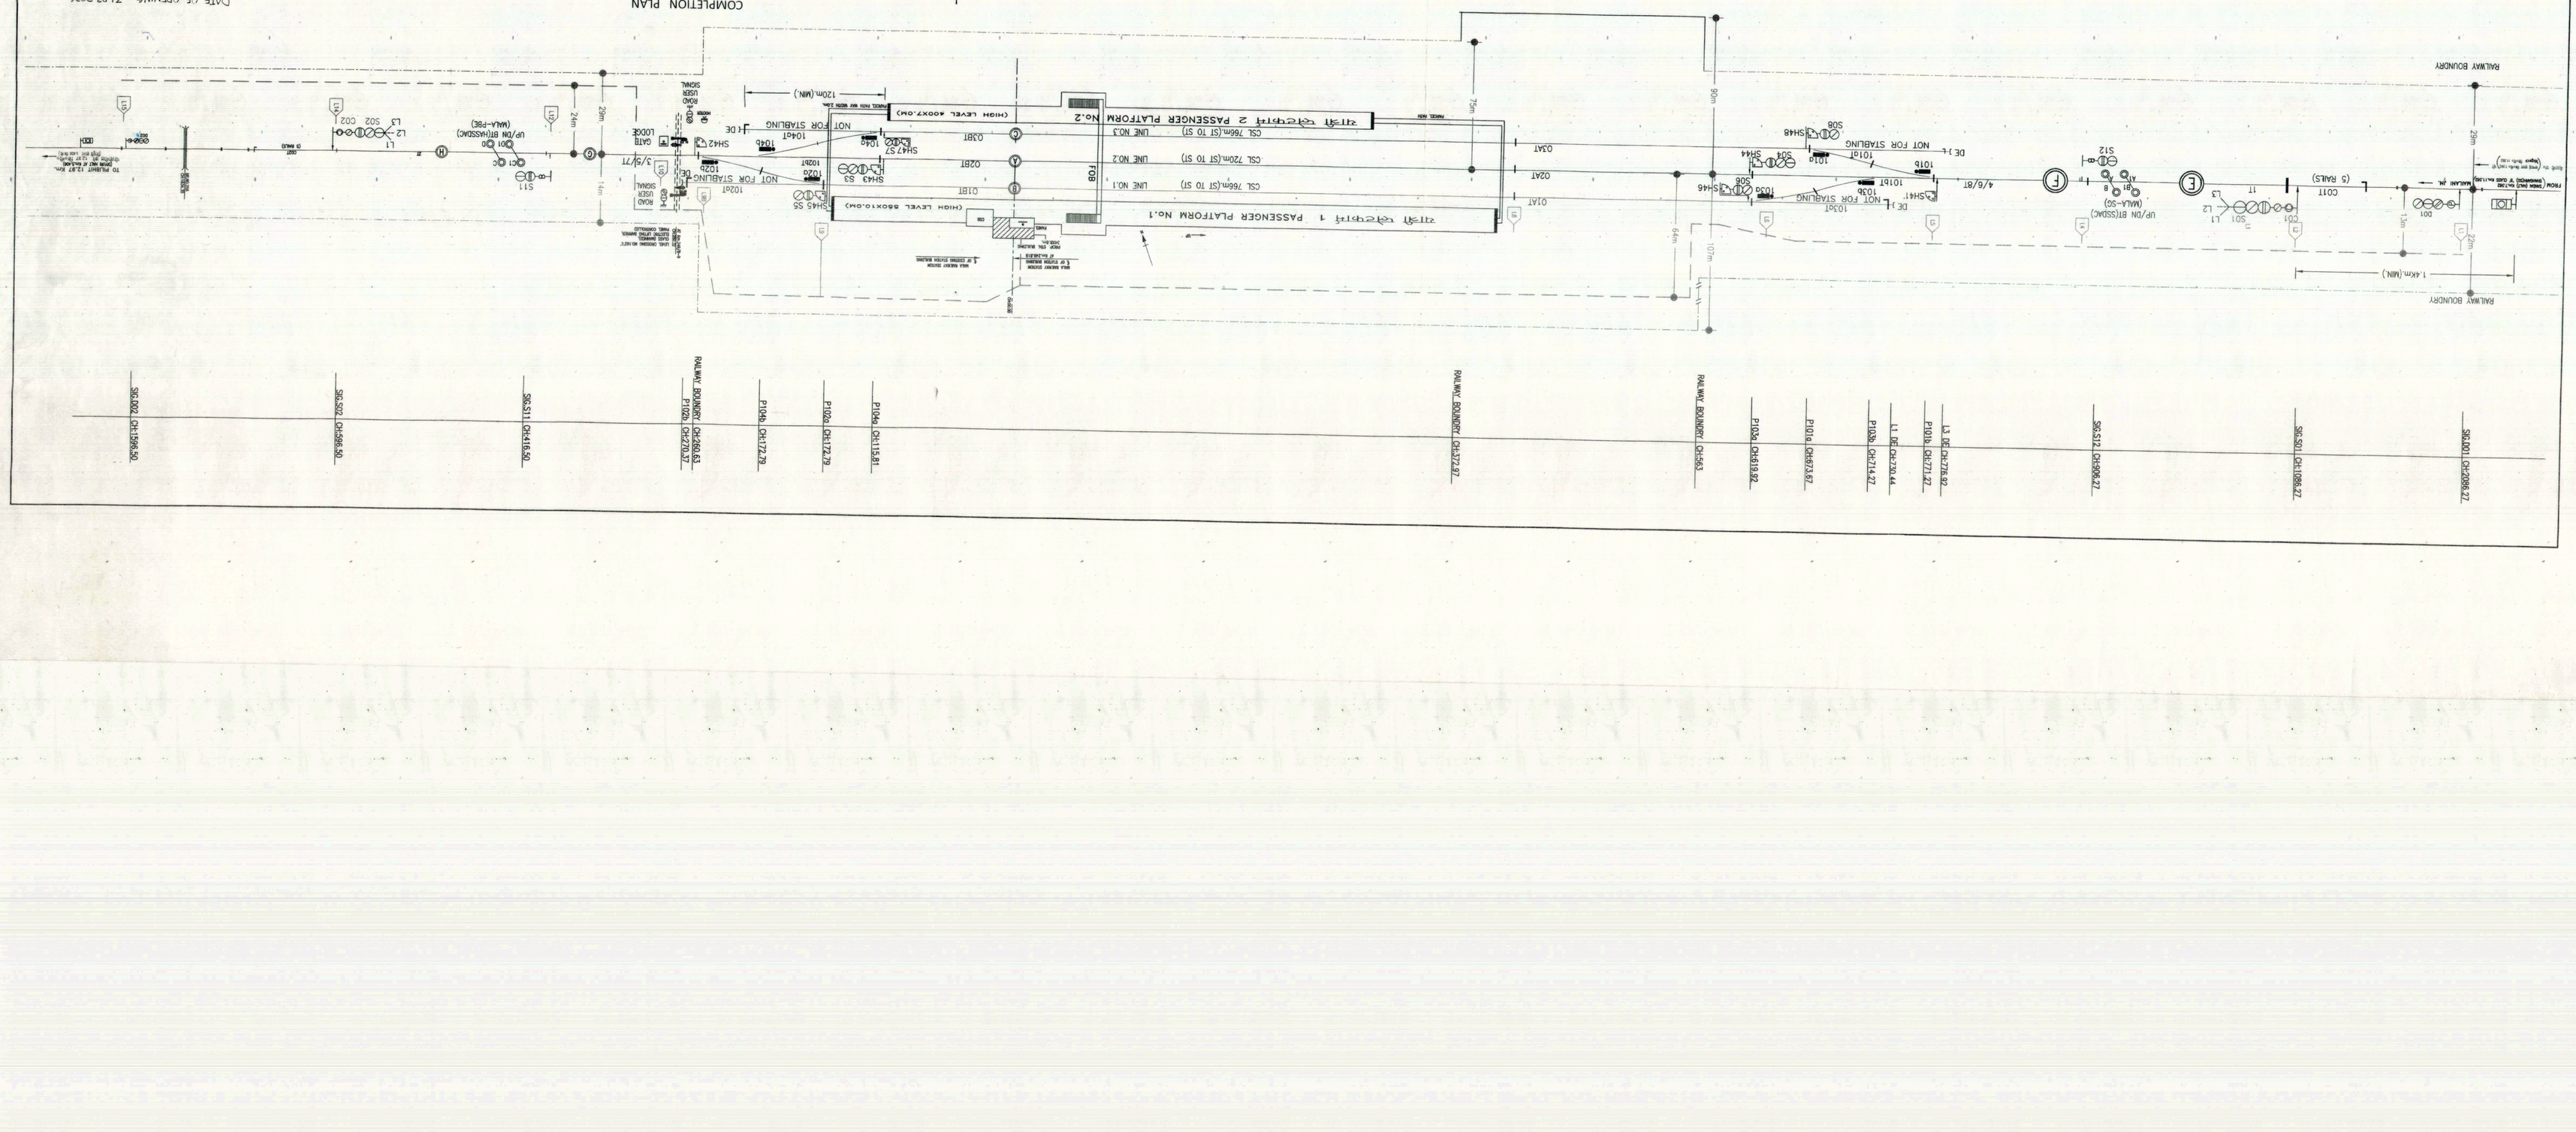
DATE OF OPENING - 31.03.2024