


NORTH EASTERN RAILWAY

VARANASI DIVISION

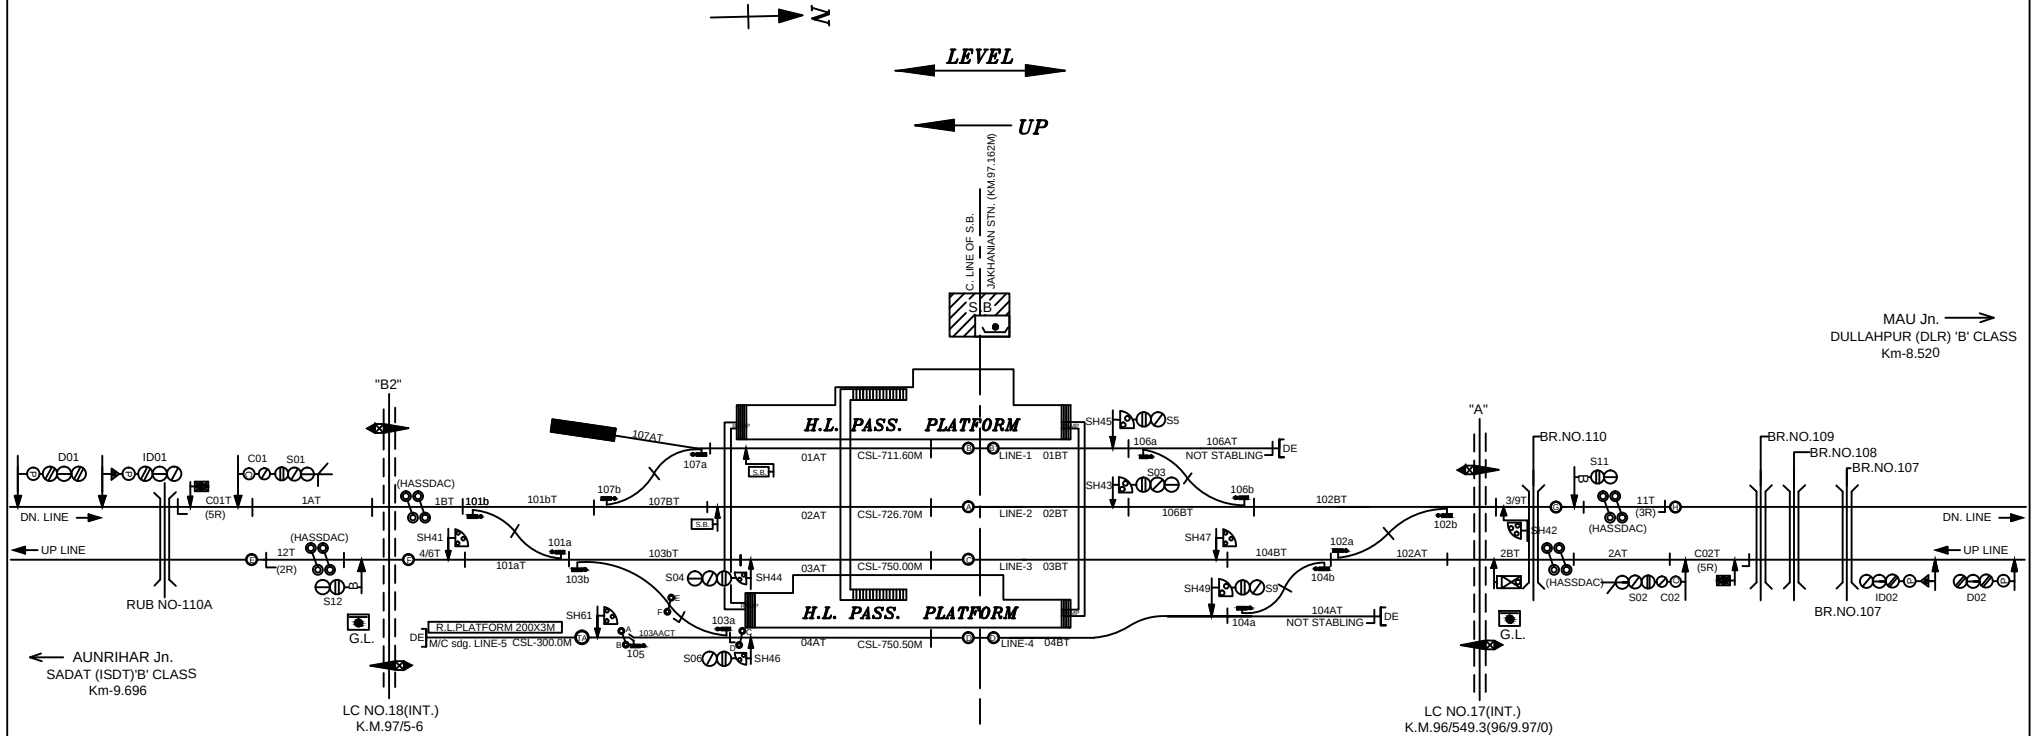

NOTE-

1. GAUGE - B.G.
2. CLASS - B
3. STANDARD OF INTERLOCKING - II & III EQUIPMENT
4. BLOCK WORKING -
 - i. DOUBLE LINE BLOCK PANEL SSBPAC WITH HASSDAC ON SECTION (JKN-SDT) SEC
 - ii. DOUBLE LINE BLOCK PANEL SSBPAC WITH HASSDAC ON SECTION (JKN-DLR) SEC

NOT TO SCALE BASED ON RD No. Sr.DSTE/BSB/JKN/RD/2022/180 (RD) ALT - NILL

MINIATURE PLAN

JAKHANIA
(JKN)