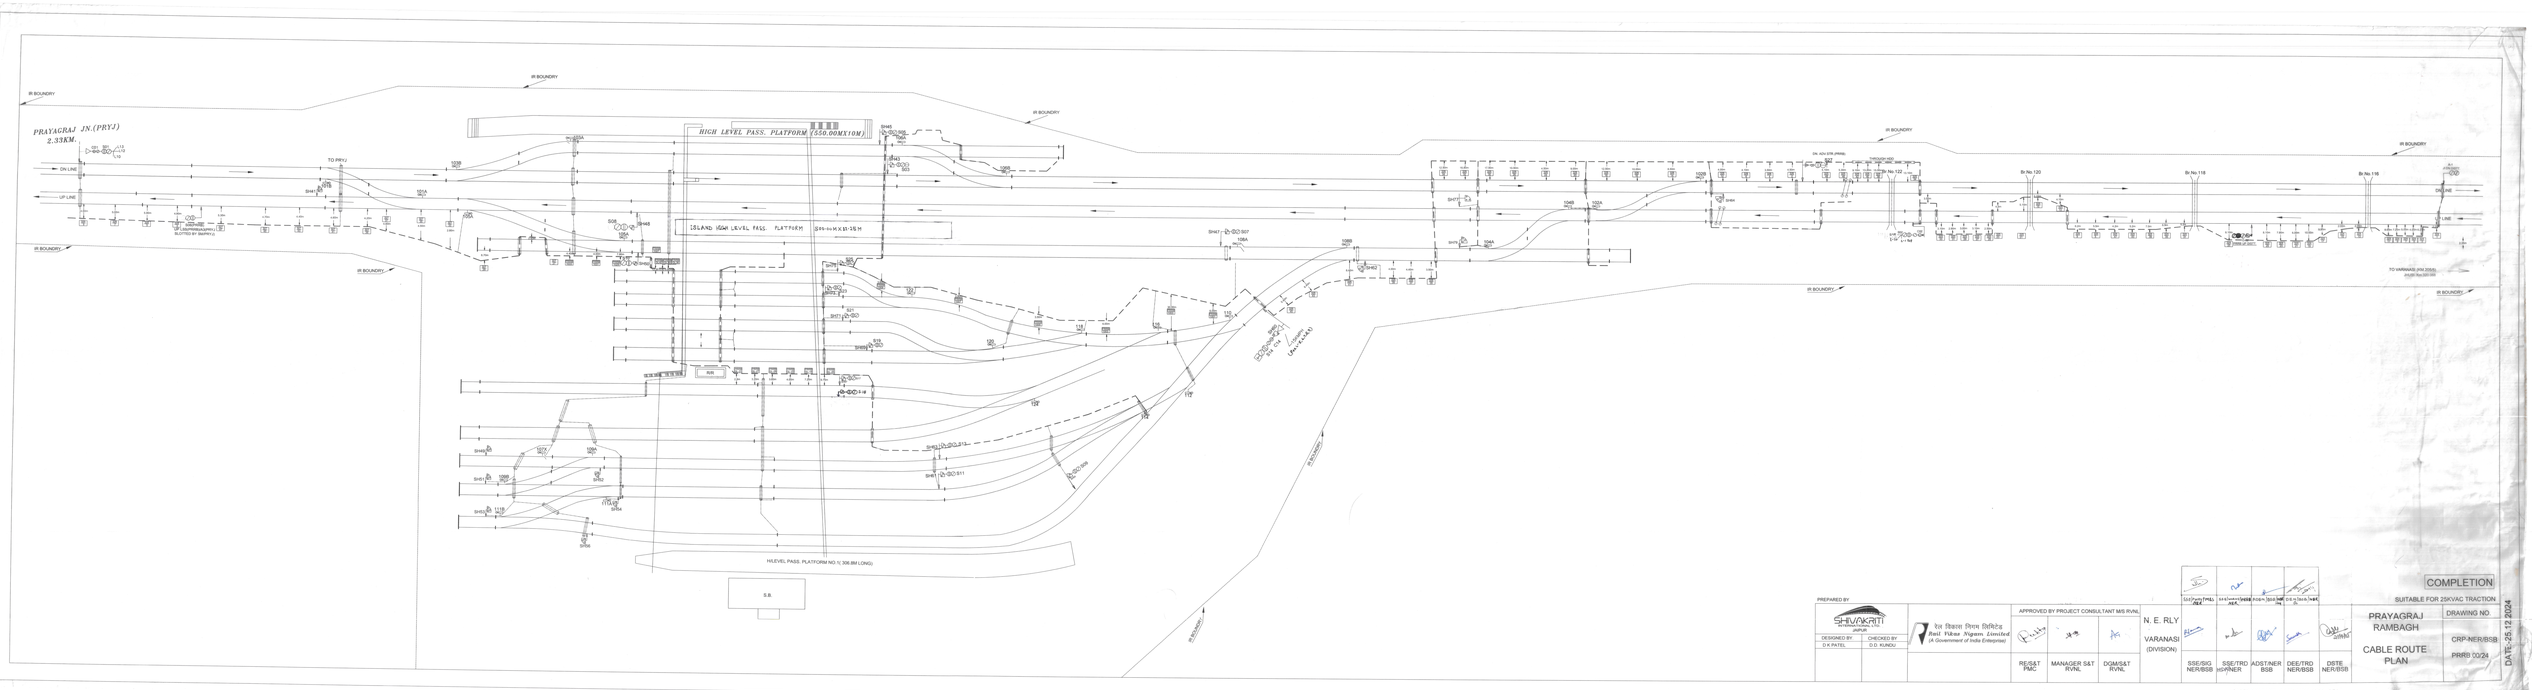

PREPARED BY

SHIVAKRITI
ENGINEERS
JAIPUR

DESIGNED BY	CHECKED BY
D.K.PATEL	D.D. KUNDU

Rail Vikas Nigam Limited
(A Government of India Enterprise)

APPROVED BY PROJECT CONSULTANT M/S RVNL

RE/S&T PMC	MANAGER S&T RVNL	DGM/S&T RVNL

N. E. RLY

VARANASI
(DIVISION)

SSE/SIG NER/BSB	SSE/TRD HGRNER	ADST/NER BSB	DEE/TRD NER/BSB	DSTE NER/BSB

PRAYAGRAJ
RAMBAGH

CABLE ROUTE
PLAN

DRAWING NO.

CRP-NER/BSB

PRRB 02/24

COMPLETION

SUITABLE FOR 25KVAC TRACTION

DATE: 26.12.2024

BASED ON SIR NO. SIR-NER BSB PRRB 02/24