

PREPARED BY

Nitesh kumar Singh
Rajendra Nagar Chauraha
Gorakhnath, Gorakhpur

परीक्षक

SIGNATURE

SE/DRG./CON

SSE/SIG./CON.

SSE/SIG./CON.

DSTE/CON/GKP.

CABLE ROUTE


NER
DIV. LJN.

TINICH

DRAWING No.

DY.CSTE/CON/GKP
2010/SK

SHEET No. 1

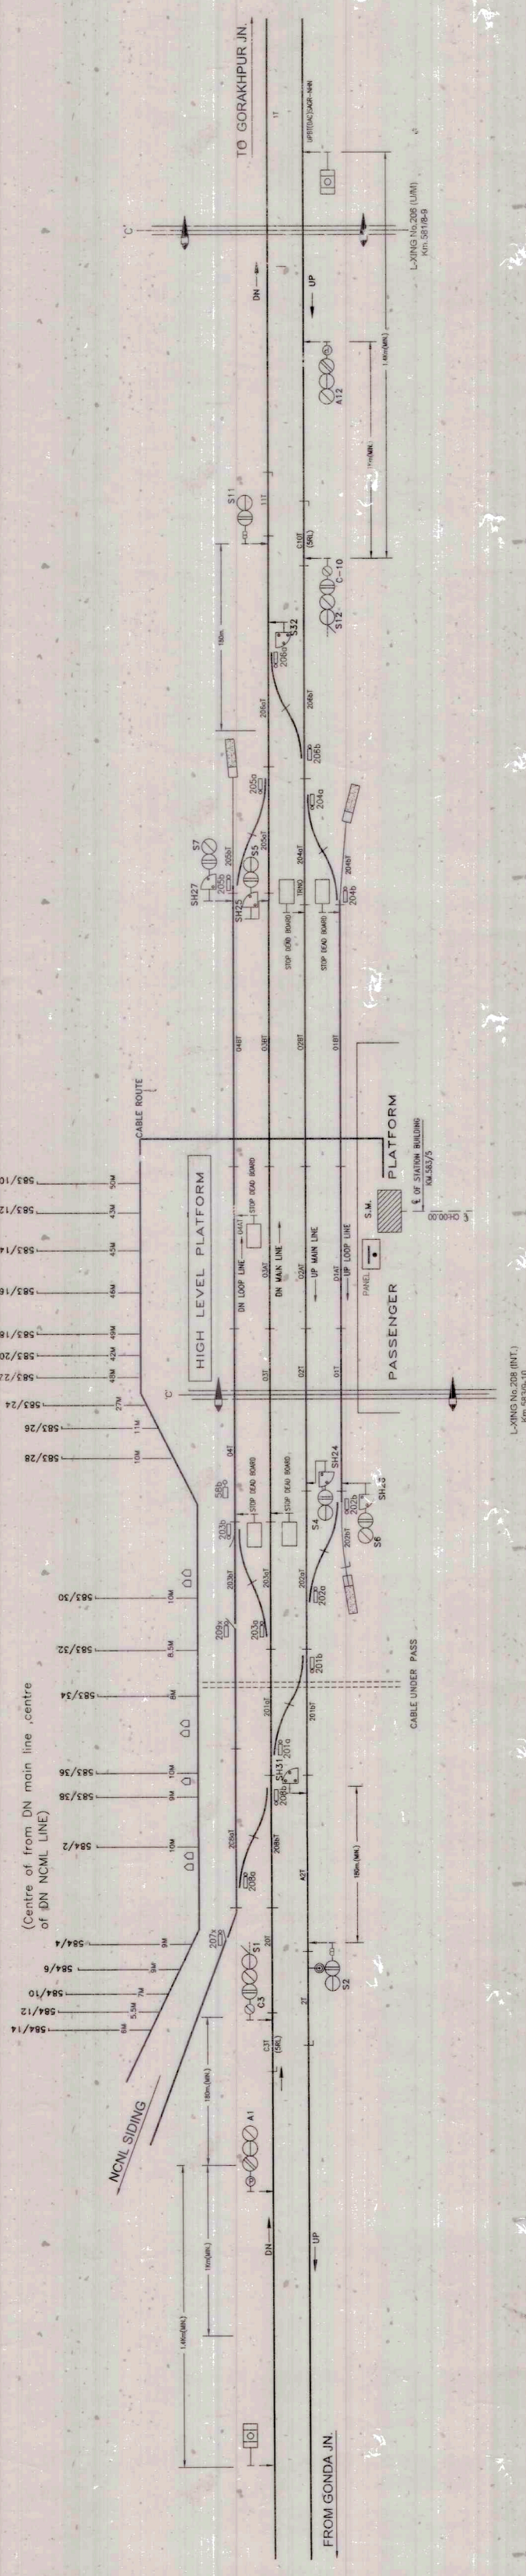

CABLE ROUTE PLAN
OF
TINICH
(NCML SIDING)

DRG. No.	ADSTE/W/GKP	Sr. DSTE/LJN	DRG. No.
55/51/18/25	15/5/25	28	55/51/18/25
16/04/25	SSE / SIG. / BST.		