




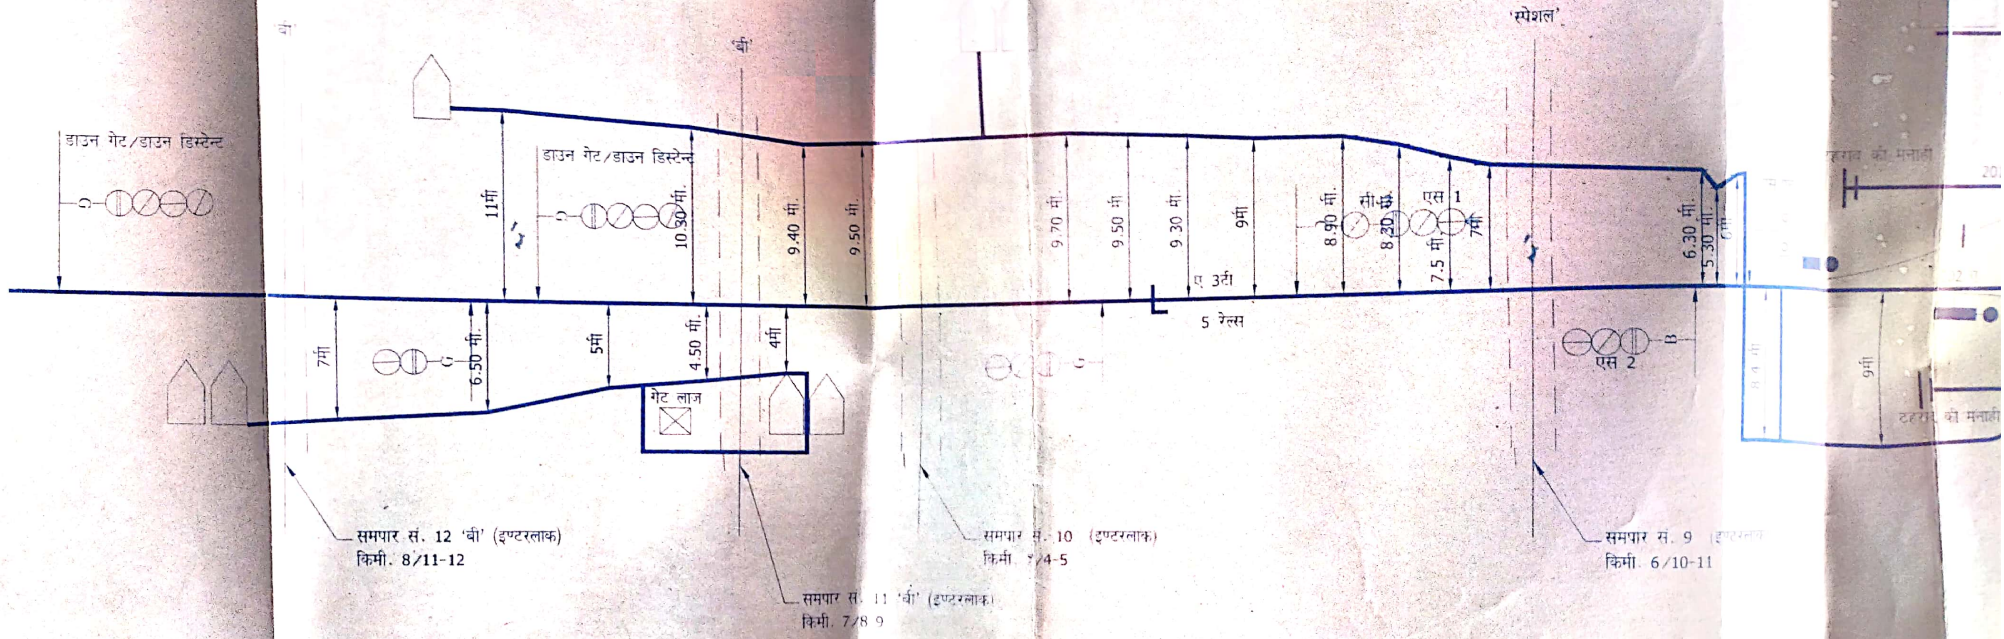

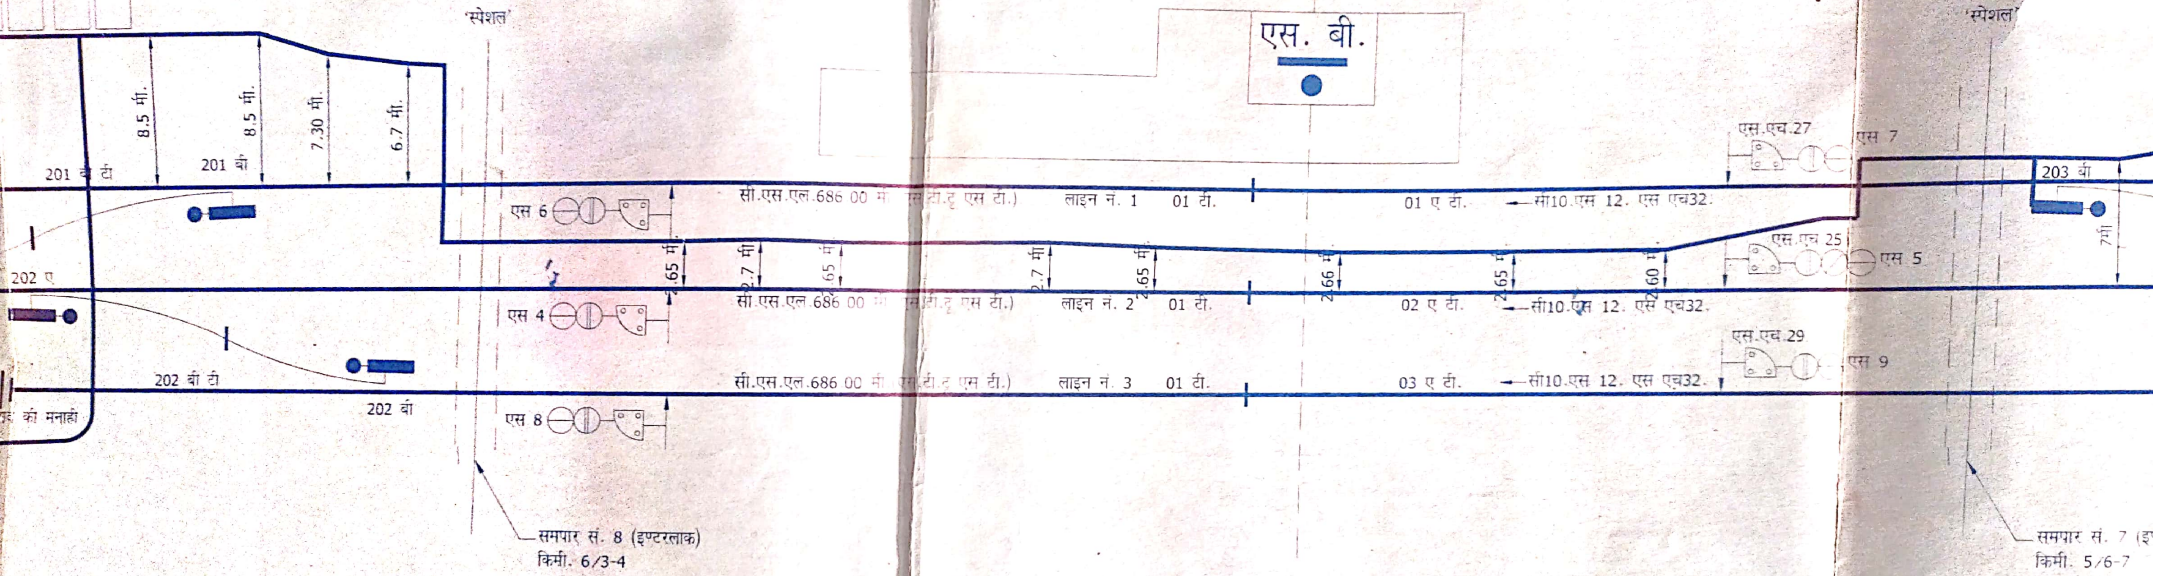

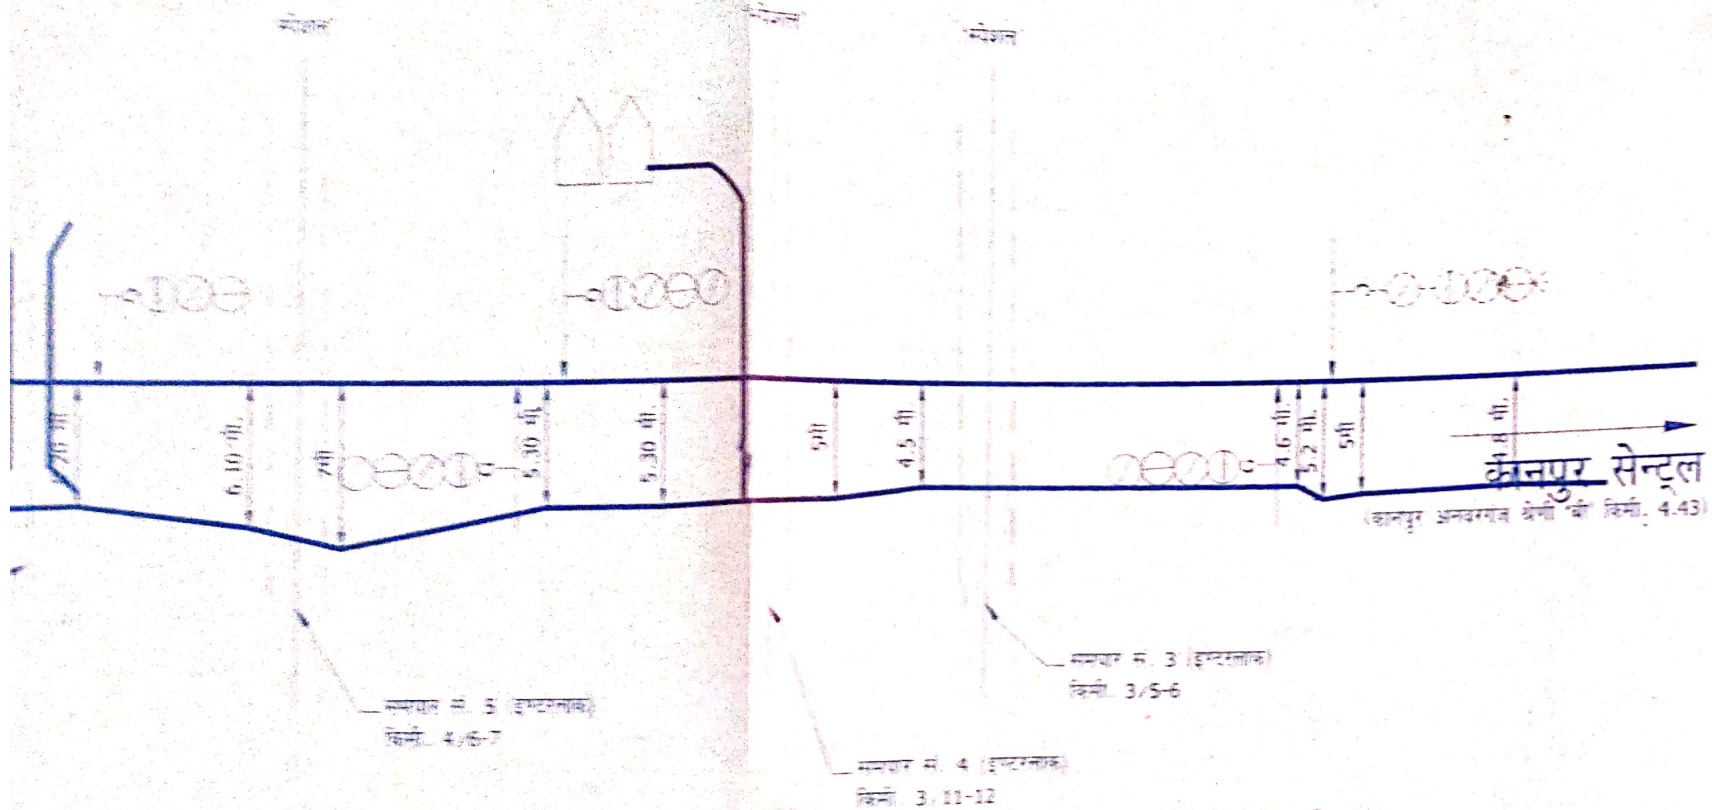

D.S.T.E./CLIN	<i>C. Gan</i> 11-7-06	RAWATPUR CABLE ROUTE PLAN Date: 1-07-2006	N.E.R.
S.E./SIG./CLIN	<i>P.S.</i> 11-7-06		DAWING NO.
CHECKED	<i>S. Mad</i>		D.S.T.E./CLIN 2006(SK) 1