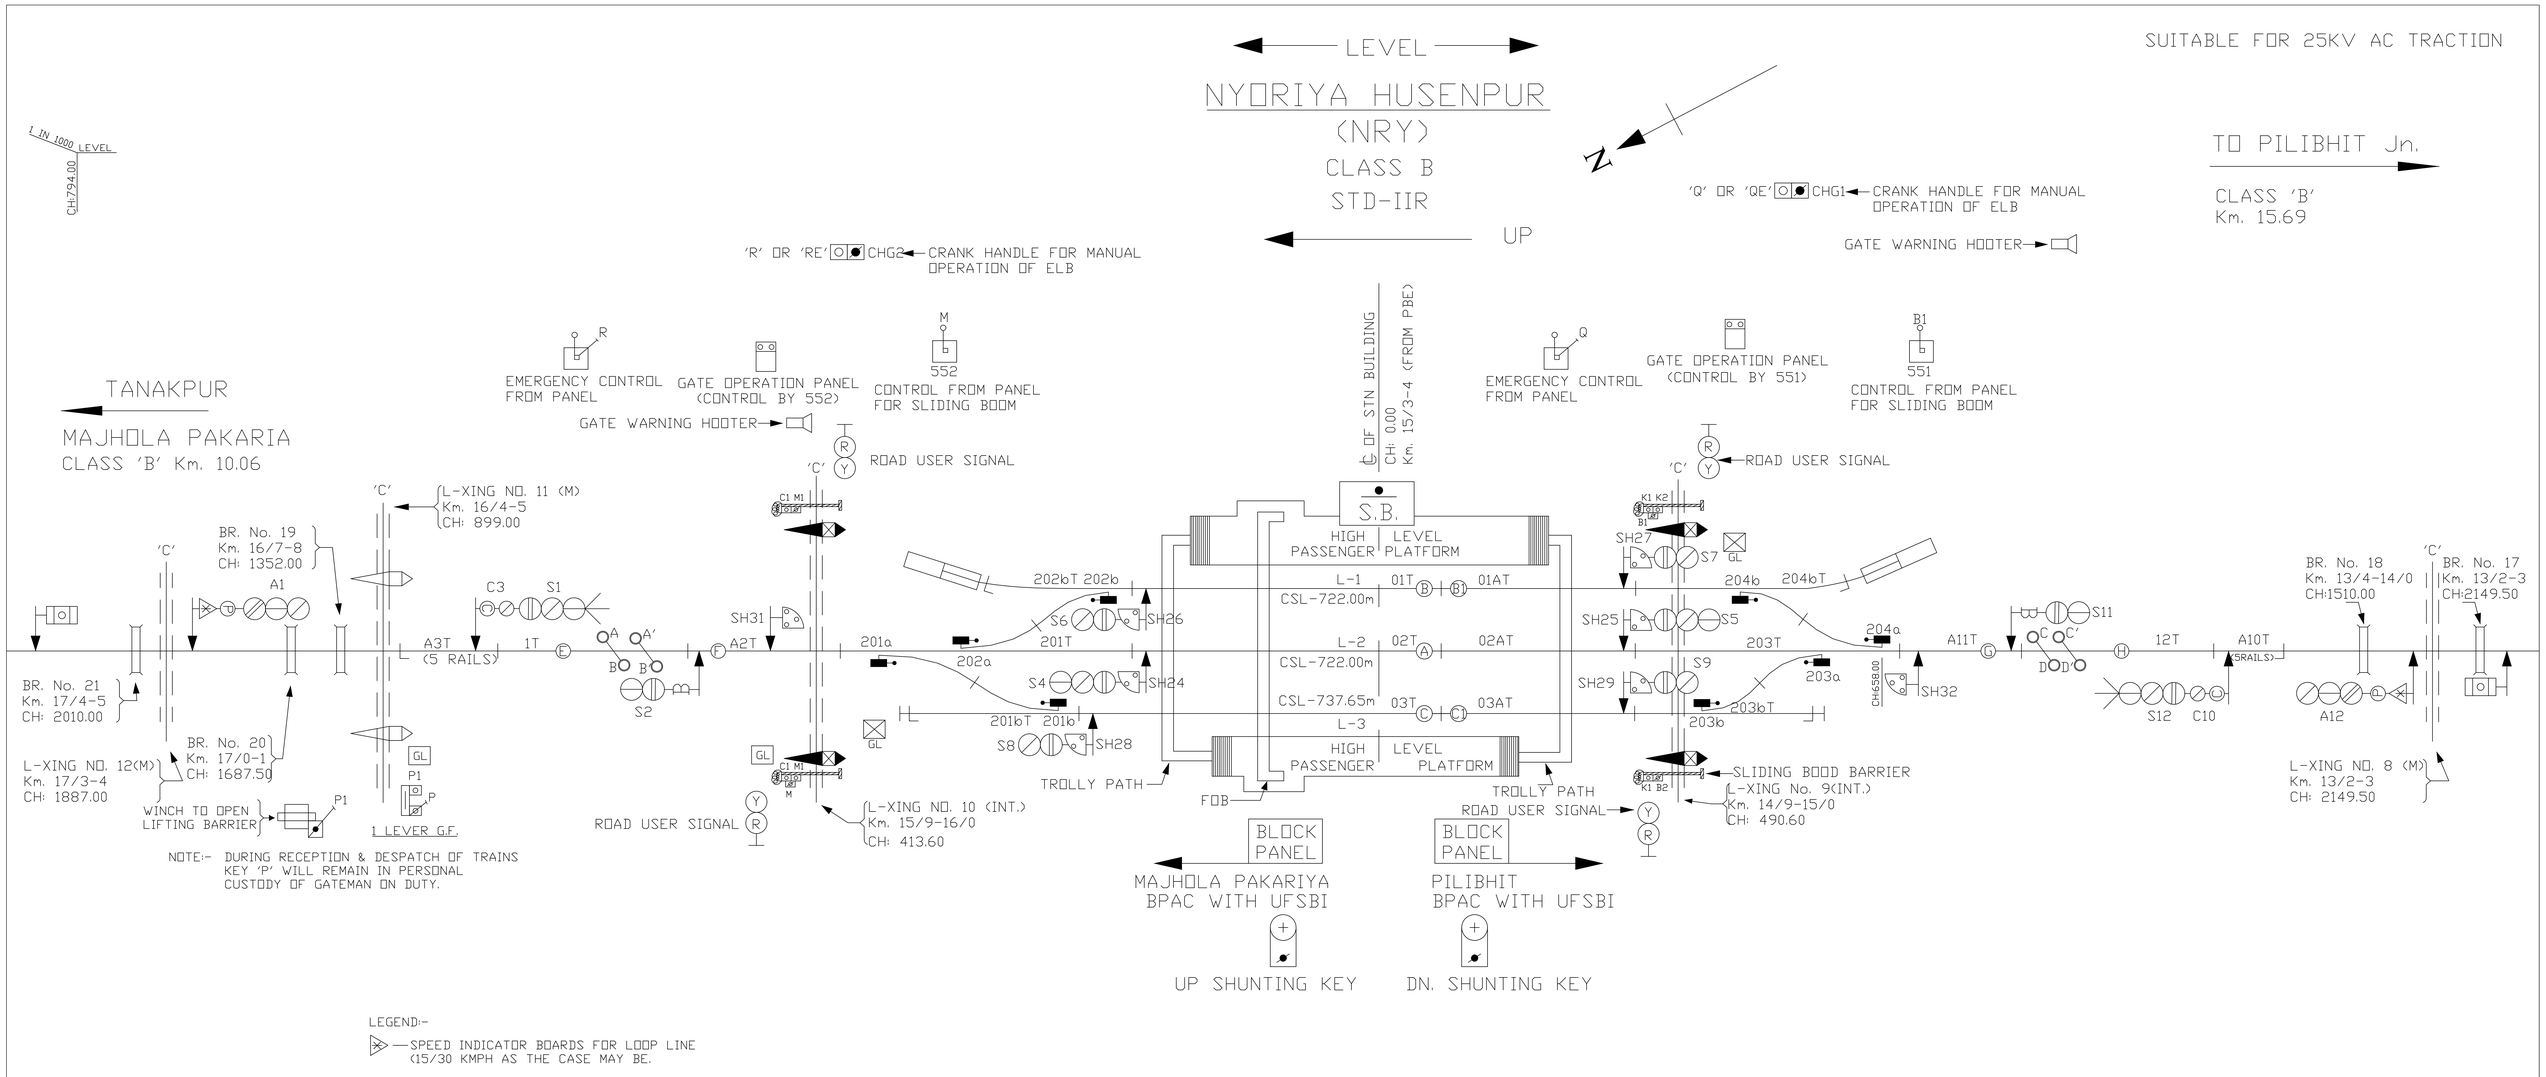
SUITABLE FOR 25KV AC TRACTION
LEVEL
NYORIYA HUSENPUR
(NRY)
CLASS B
STD-IIR
UP
1 IN 1000 LEVEL
CH:794.00
TO PILIBHIT Jn.
CLASS 'B'
Km. 15.69
'Q' OR 'QE' CHG1 CRANK HANDLE FOR MANUAL OPERATION OF ELB
GATE WARNING HOOTER
'R' OR 'RE' CHG2 CRANK HANDLE FOR MANUAL OPERATION OF ELB
EMERGENCY CONTROL FROM PANEL
GATE OPERATION PANEL (CONTROL BY 552)
CONTROL FROM PANEL FOR SLIDING BOOM
552
GATE WARNING HOOTER
ROAD USER SIGNAL
℄ OF STN BUILDING
CH: 0.00
Km. 15/3-4 (FROM PBE)
EMERGENCY CONTROL FROM PANEL
GATE OPERATION PANEL (CONTROL BY 551)
CONTROL FROM PANEL FOR SLIDING BOOM
551
ROAD USER SIGNAL
TANAKPUR
MAJHOLA PAKARIA
CLASS 'B' Km. 10.06
L-XING NO. 11 (M)
Km. 16/4-5
CH: 899.00
BR. No. 19
Km. 16/7-8
CH: 1352.00
BR. No. 21
Km. 17/4-5
CH: 2010.00
L-XING NO. 12(M)
Km. 17/3-4
CH: 1887.00
BR. No. 20
Km. 17/0-1
CH: 1687.50
WINCH TO OPEN LIFTING BARRIER
1 LEVER G.F.
NOTE:- DURING RECEPTION & DESPATCH OF TRAINS KEY 'P' WILL REMAIN IN PERSONAL CUSTODY OF GATEMAN ON DUTY.
A3T (5 RAILS)
1T
A2T
ROAD USER SIGNAL
L-XING NO. 10 (INT.)
Km. 15/9-16/0
CH: 413.60
S.B.
HIGH PASSENGER PLATFORM
LEVEL PLATFORM
L-1
CSL-722.00m
L-2
CSL-722.00m
CSL-737.65m
L-3
HIGH PASSENGER PLATFORM
LEVEL PLATFORM
01T
01AT
02T
02AT
03T
03AT
TROLLY PATH
FOB
TROLLY PATH
ROAD USER SIGNAL
SLIDING BOOD BARRIER
L-XING No. 9(INT.)
Km. 14/9-15/0
CH: 490.60
BR. No. 18
Km. 13/4-14/0
CH:1510.00
BR. No. 17
Km. 13/2-3
CH:2149.50
L-XING NO. 8 (M)
Km. 13/2-3
CH: 2149.50
12T
A10T (5RAILS)
A11T
BLOCK PANEL
MAJHOLA PAKARIYA BPAC WITH UFSBI
BLOCK PANEL
PILIBHIT BPAC WITH UFSBI
UP SHUNTING KEY
DN. SHUNTING KEY
LEGEND:-
SPEED INDICATOR BOARDS FOR LOOP LINE (15/30 KMPH AS THE CASE MAY BE.