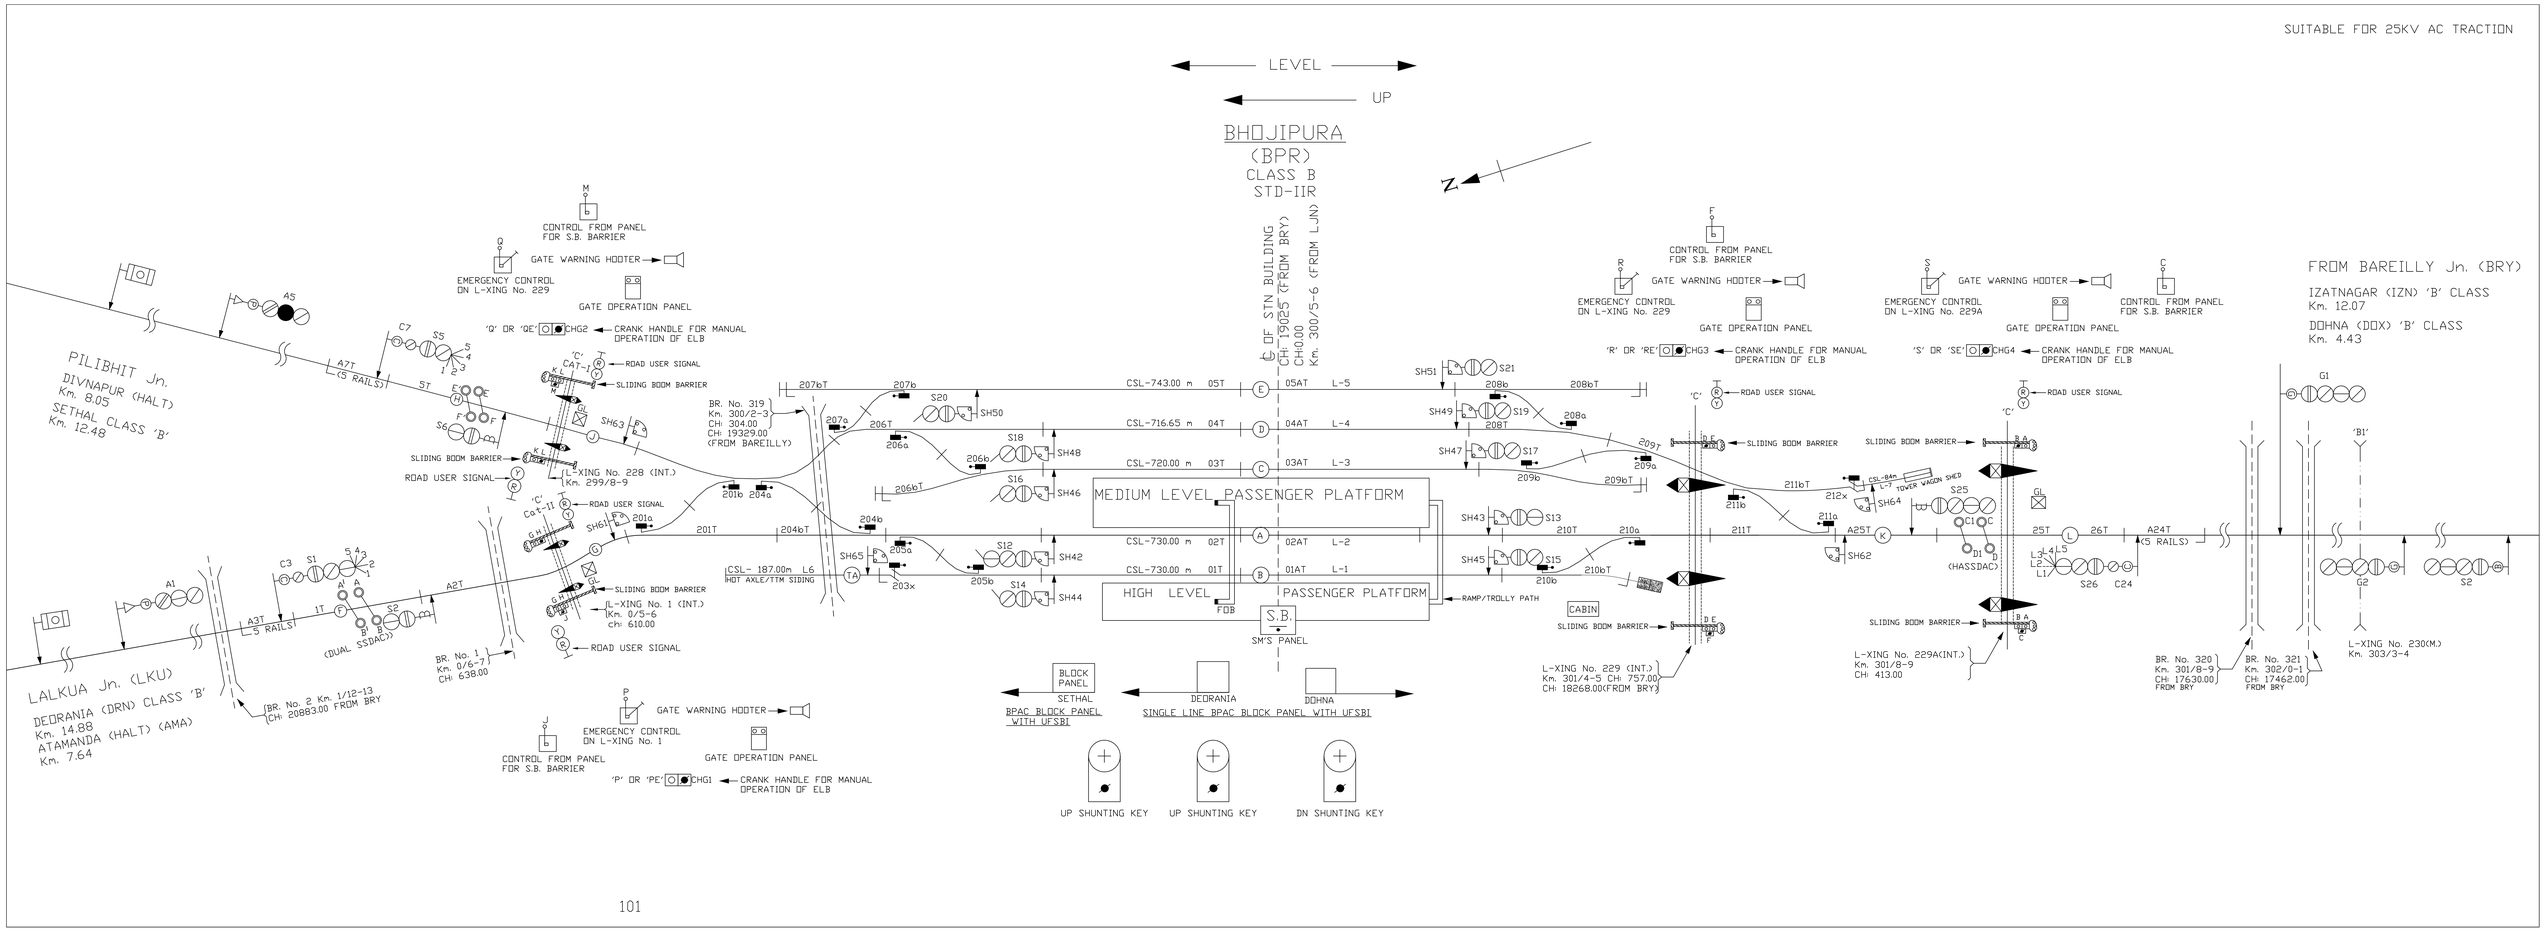
SUITABLE FOR 25KV AC TRACTION
LEVEL
UP
BHOJIPURA
(BPR)
CLASS B
STD-IIR
℄ OF STN BUILDING
CH: 19025 (FROM BRY)
CH:0.00
Km. 300/5-6 (FROM LJN)
PILIBHIT Jn.
DIVNAPUR (HALT)
Km. 8.05
SETHAL CLASS 'B'
Km. 12.48
LALKUA Jn. (LKU)
DEORANIA (DRN) CLASS 'B'
Km. 14.88
ATAMANDA (HALT) (AMA)
Km. 7.64
FROM BAREILLY Jn. (BRY)
IZATNAGAR (IZN) 'B' CLASS
Km. 12.07
DOHNA (DOX) 'B' CLASS
Km. 4.43
MEDIUM LEVEL PASSENGER PLATFORM
HIGH LEVEL PASSENGER PLATFORM
S.B.
SM'S PANEL
CABIN
CONTROL FROM PANEL FOR S.B. BARRIER
GATE WARNING HOOTER
EMERGENCY CONTROL ON L-XING No. 229
GATE OPERATION PANEL
CRANK HANDLE FOR MANUAL OPERATION OF ELB
ROAD USER SIGNAL
SLIDING BOOM BARRIER
L-XING No. 228 (INT.)
Km. 299/8-9
L-XING No. 1 (INT.)
Km. 0/5-6
ch: 610.00
L-XING No. 229 (INT.)
Km. 301/4-5 CH: 757.00
CH: 18268.00(FROM BRY)
L-XING No. 229A(INT.)
Km. 301/8-9
CH: 413.00
L-XING No. 230(M.)
Km. 303/3-4
BR. No. 319
Km. 300/2-3
CH: 304.00
CH: 19329.00
(FROM BAREILLY)
BR. No. 1
Km. 0/6-7
CH: 638.00
BR. No. 2 Km. 1/12-13
CH: 20883.00 FROM BRY
BR. No. 320
Km. 301/8-9
CH: 17630.00
FROM BRY
BR. No. 321
Km. 302/0-1
CH: 17462.00
FROM BRY
CSL-743.00 m
CSL-716.65 m
CSL-720.00 m
CSL-730.00 m
CSL-730.00 m
CSL- 187.00m L6
HOT AXLE/TTM SIDING
RAMP/TROLLY PATH
BLOCK PANEL
SETHAL
BPAC BLOCK PANEL WITH UFSBI
DEORANIA
DOHNA
SINGLE LINE BPAC BLOCK PANEL WITH UFSBI
UP SHUNTING KEY
UP SHUNTING KEY
DN SHUNTING KEY