


NORTH EASTERN RAILWAY

VARANASI DIVISION

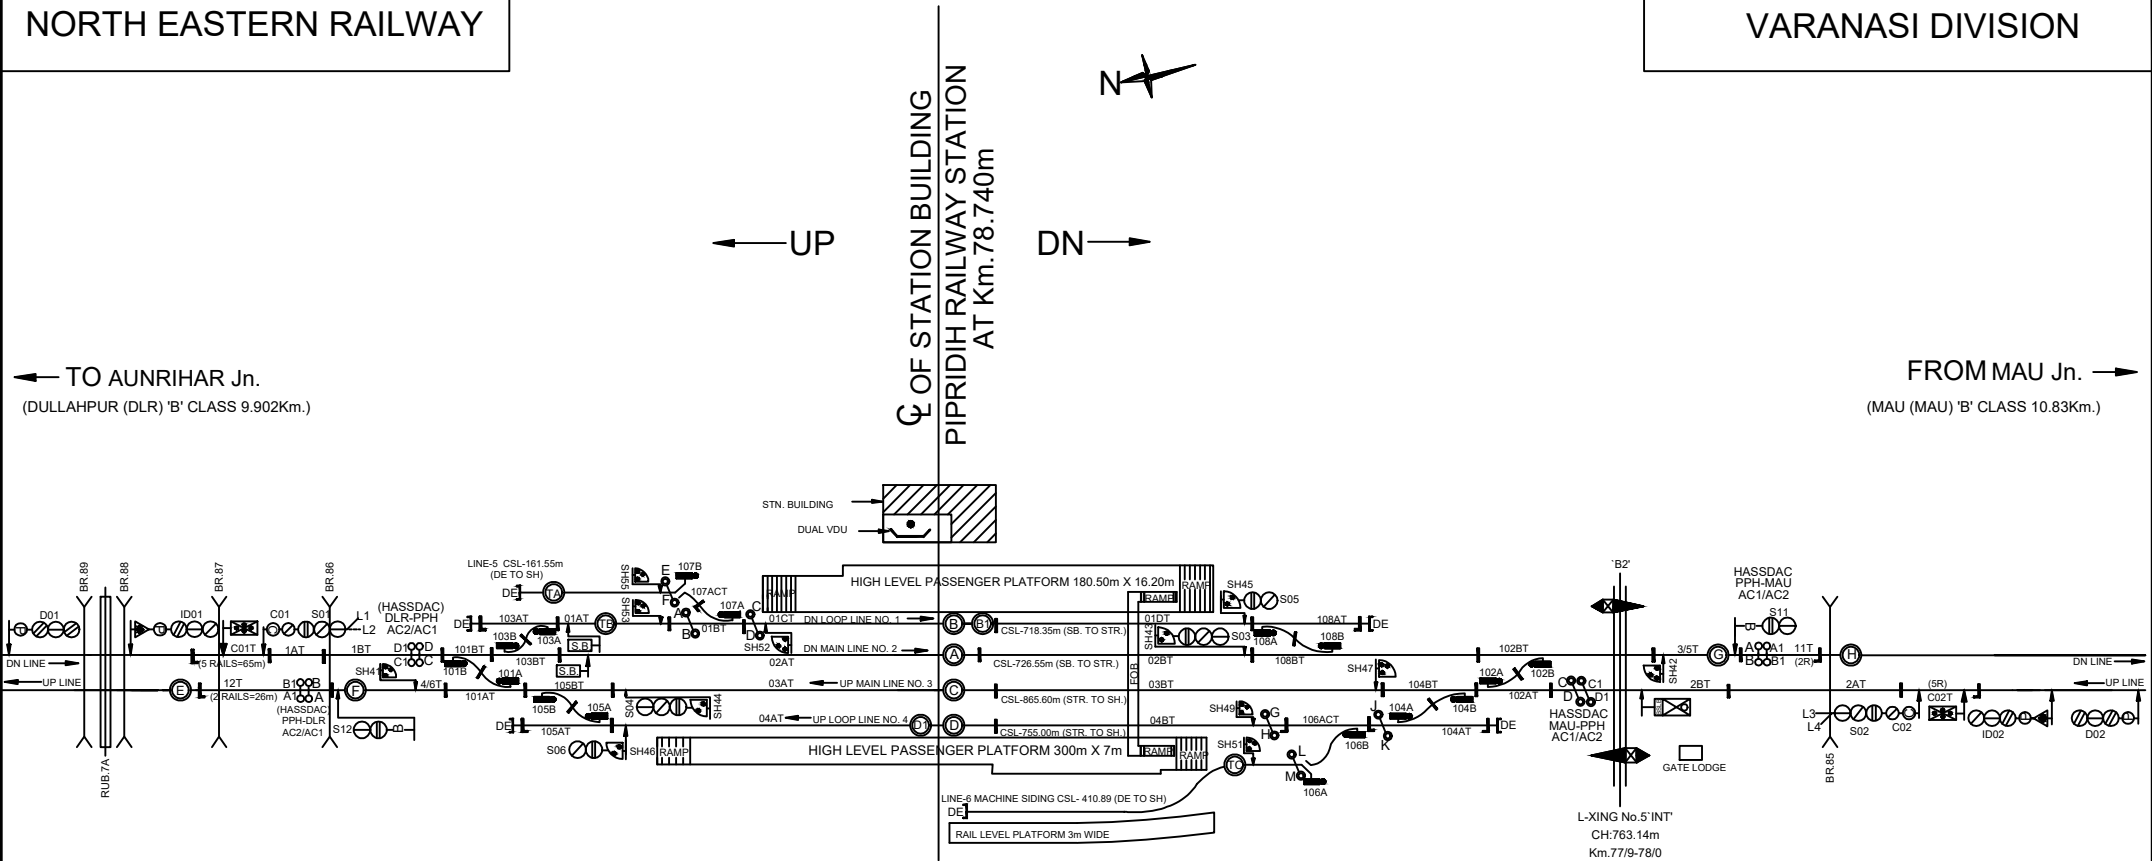

NOTE-

1. GAUGE - B.G.
2. CLASS - B
3. STANDARD OF INTERLOCKING - II & III EQUIPMENT
4. BLOCK WORKING -
 - i. DOUBLE LINE BLOCK PANEL SSBPAC WITH HASSDAC ON D/LINE SECTION (PIPRIDIH-MAU)
 - ii DOUBLE LINE BLOCK PANEL SSBPAC WITH HASSDAC ON D/LINE SECTION (PIPRIDIH-DULLAHPUR)

NOT TO SCALE BASED ON RD No. Sr.DSTE/BSB/PPH/RD/2022/179 ALT - 'A'

MINIATURE PLAN

PIPRIDIH
(PPH)