


NORTH EASTERN RAILWAY

VARANASI DIVISION

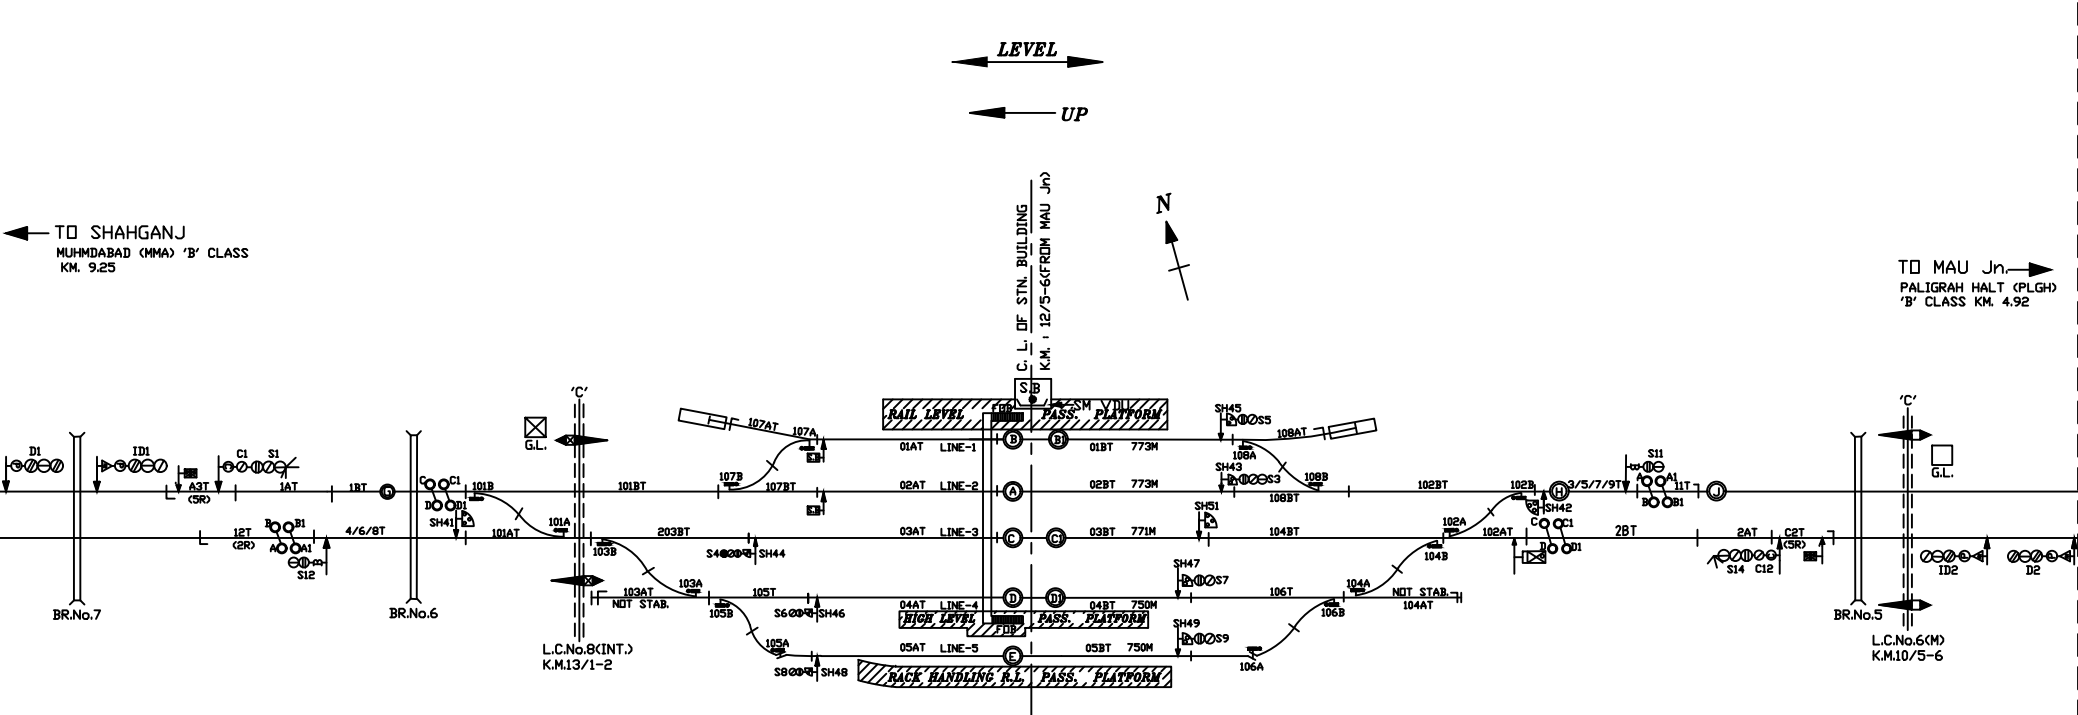

NOTE-

1. GAUGE - B.G.
2. CLASS - B
3. STANDARD OF INTERLOCKING - II WITH III EQUIPMENT
4. BLOCK WORKING -
 - I. BLOCK WORKING BY MEANS OF SSBPAC WITH HASSDAC ON DOUBLE LINE KHURHAT - MUHAMMADABAD
 - II. BLOCK WORKING BY MEANS OF SSBPAC WITH HASSDAC ON DOUBLE LINE KHURHAT - MAU Jn.

NOT TO SCALE BASED ON RD No. SWRD/NER/BSB/KRT/00/216 ALT-NILL

MINIATURE PLAN

KHURHAT
(KRT)