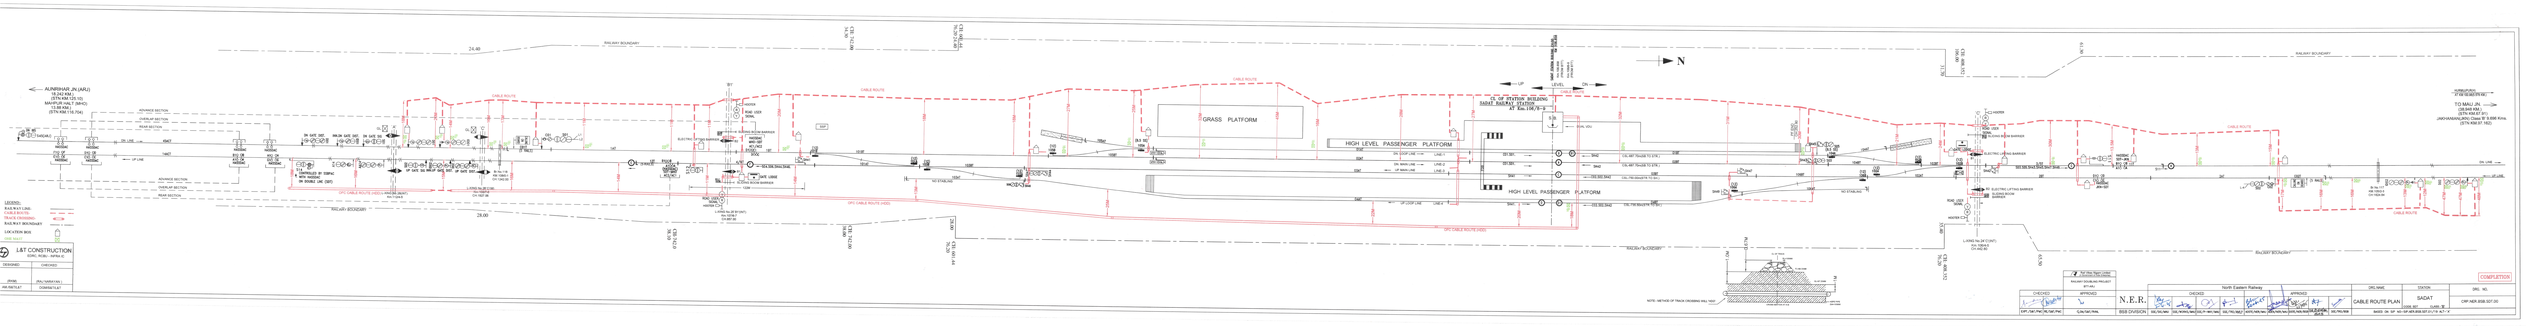
ALNIRHAR JN (ARJ)
15.242 (MK)
(STN KM 125.10)
MAURI ABU T (MAO)
(STN KM 0.00)
(STN KM 116.704)
ADVANCE SECTION
OVERLAP SECTION
REAR SECTION
DN LINE
UP LINE
RAILWAY BOUNDARY
24.40
28.00
CABLE ROUTE
GRASS PLATFORM
HIGH LEVEL PASSENGER PLATFORM
CL OF STATION BUILDING
MIDT MARAT STATION
AT Km.116/9-0
N
TO MAUJ JN
(STN KM 0.00)
(ANDHARAPURI) Chainage 9/ 9.595 Km
(STN KM 97.182)
ELECTRIC LIFTING BARRIER
SLIDING BOOM BARRIER
LEVEL CROSSING
OPC CABLE ROUTE (VIDE)
NOTE: METHOD OF TRACK CROSSING WILL VARY
LEGEND:
RAILWAY LINE
STATION BUILDING
TRACK CROSSING
RAILWAY BOUNDARY
LOCATION BOX
CAB SALLY
L&T CONSTRUCTION
(EDRC WZBL - WRM-II)
DESIGNED
CHECKED
PRINT
PM RATILAT
DRAWN
PAL/TARRAYAN L
CHAINAGE/LAT
COMPLETION
North Eastern Railway
N.E.R.
BSB DIVISION
CABLE ROUTE PLAN
SADAT
DRG NO. ASR. BSB.327.00
BASED ON GP NO.127.00 AND BSB.327.01,T1,T2,T3