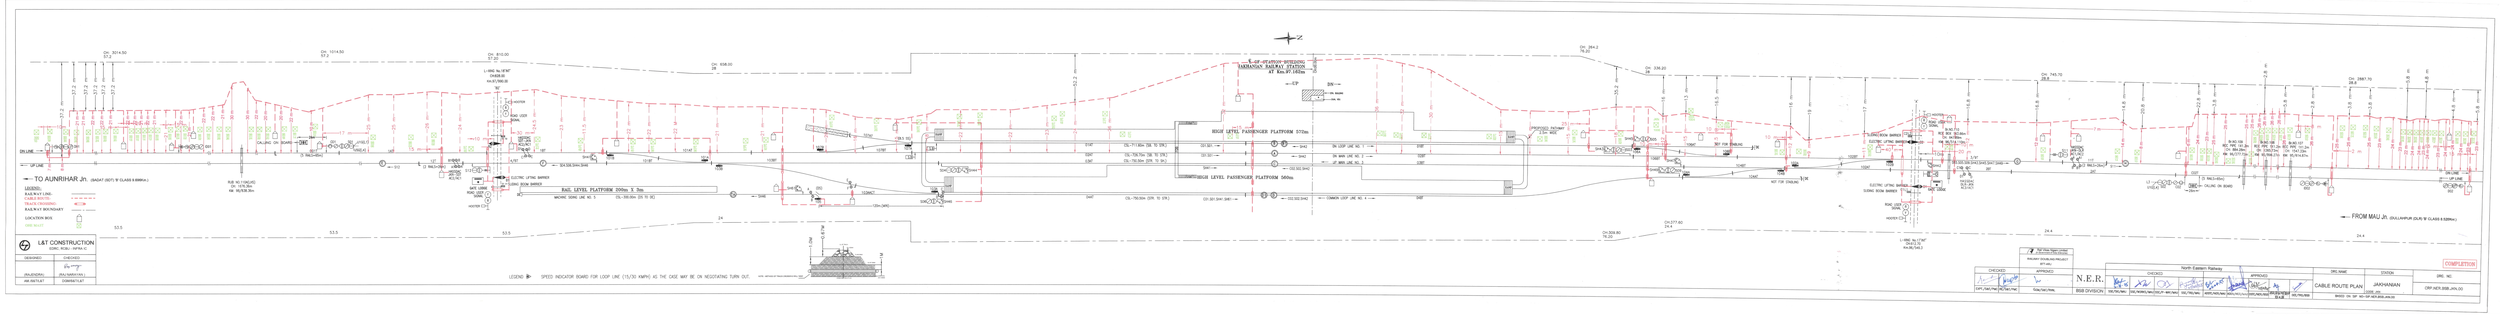
TO AUNRIHAR Jn.
FROM MAU Jn.
HIGH LEVEL PASSENGER PLATFORM 570m
HIGH LEVEL PASSENGER PLATFORM 560m
RAIL LEVEL PLATFORM 200m X 3m
ELECTRIC LIFTING BARRIER
ROAD OVER BRIDGE
GATE LINE
LEVEL CROSSING
LOCATION BOX
LEGEND: SPEED INDICATOR BOARD FOR LOOP LINE (15/30 KMPH) AS THE CASE MAY BE ON NEGOTIATING TURN OUT.
L&T CONSTRUCTION
(CIVIL PUBLI WORKS-2)
DESIGNED
CHECKED
(ENGINEER)
(SALSARIYA)
(RE-INSTALLT)
(CONSTALLT)
N.E.R.
BSB DIVISION
North Eastern Railway
CABLE ROUTE PLAN
JAKHANIAN
DRG NAME
STATION
COMPLETION