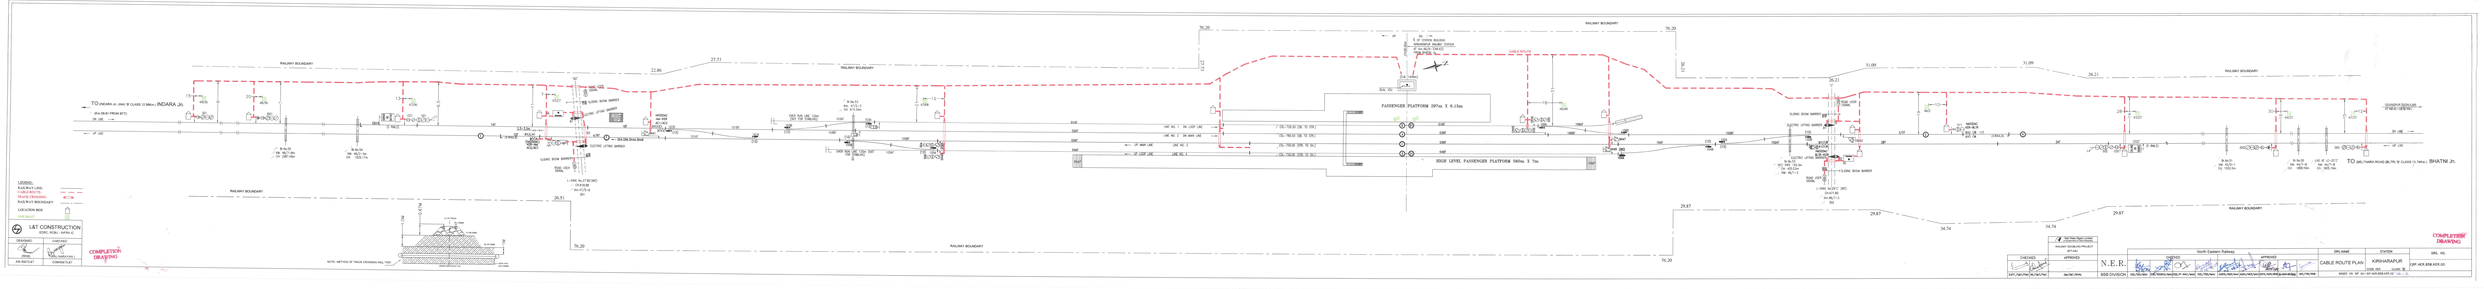

Rail Vikas Nigam Limited
(A Joint Venture Company)
RAILWAY DEVELOPMENT PROJECT
(RP-MM)

CHECKED	APPROVED

N.E.R.

BSE DIVISION

CHECKED		APPROVED	
SSE/TRD/NAINI	SSE/SIG/P-WAY/NAINI	SSE/TRD/NAINI	SSE/TRD/NAINI
ASTRI/TRD/NAINI	ASTRI/SIG/NAINI	ASTRI/TRD/NAINI	ASTRI/TRD/BSB

North Eastern Railway

APPROVED	
ADEN/TRD/NAINI	ADEN/TRD/BSB

DRG.NAME	STATION	DRG. NO.
CABLE ROUTE PLAN	KIRSHNARAPUR	CHP-AER-BSB-KER-03
SCALE : NIL	SHEET : 03 OF 40	

COMPLETION DRAWING