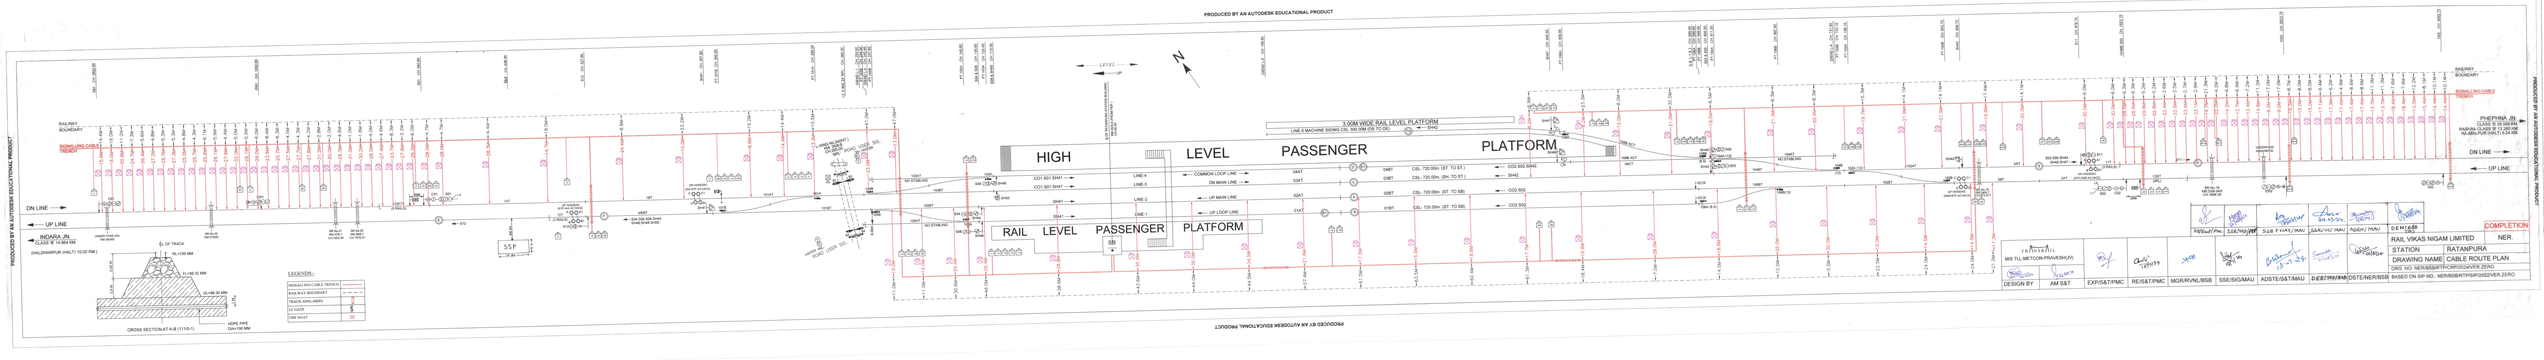
PRODUCED BY AN AUTODESK EDUCATIONAL PRODUCT
HIGH LEVEL PASSENGER PLATFORM
RAIL LEVEL PASSENGER PLATFORM
3.00M WIDE RAIL LEVEL PLATFORM
LINE-5 MACHINE SIDING CSL 300.00M (DS TO DE)
COMMON LOOP LINE
DN MAIN LINE
UP MAIN LINE
UP LOOP LINE
CSL: 720.00m (ST TO ST.)
CSL: 720.00m (Sth TO ST.)
CSL: 720.00m (ST TO SB)
CSL: 720.00m (ST TO SB)
DN LINE
UP LINE
INDIRA JN.
CLASS 'B' 16.5KM XIE
(HALDIAWAPUR (HALT) 10.00 KM.)
PHEPHNA JN.
CLASS 'B' 30.000 KM.
RAIPRA CLASS 'B' 13.280 KM
RN-MRJPUR (HALT) 24.498 KM
RAILWAY BOUNDARY
SIGNALLING CABLE TRENCH
CROSS SECTION AT A-B (1115-1)
LEGENDS:-
SIGNALLING CABLE TRENCH
RAILWAY BOUNDARY
TRACK KING (RBR)
LC GATE
CBI WAIT
TRANSRAIL
M/S TLL-METCON-PRAVESH(JV)
DESIGN BY
AM S&T
EXP/S&T/PMC
RE/S&T/PMC
MGR/R/VNL/BSB
SSE/SIG/MAU
ADSTE/S&T/MAU
DEE/P/R/BSB
DSTE/NER/BSB
RAIL VIKAS NIGAM LIMITED
NER.
STATION
RATANPURA
DRAWING NAME
CABLE ROUTE PLAN
ORG. NO. NER/BSB/RTR/RP/002/AVER.ZERO
BASED ON SP NO.: NER/BSB/RTR/SP/0202/VER. ZERO
COMPLETION