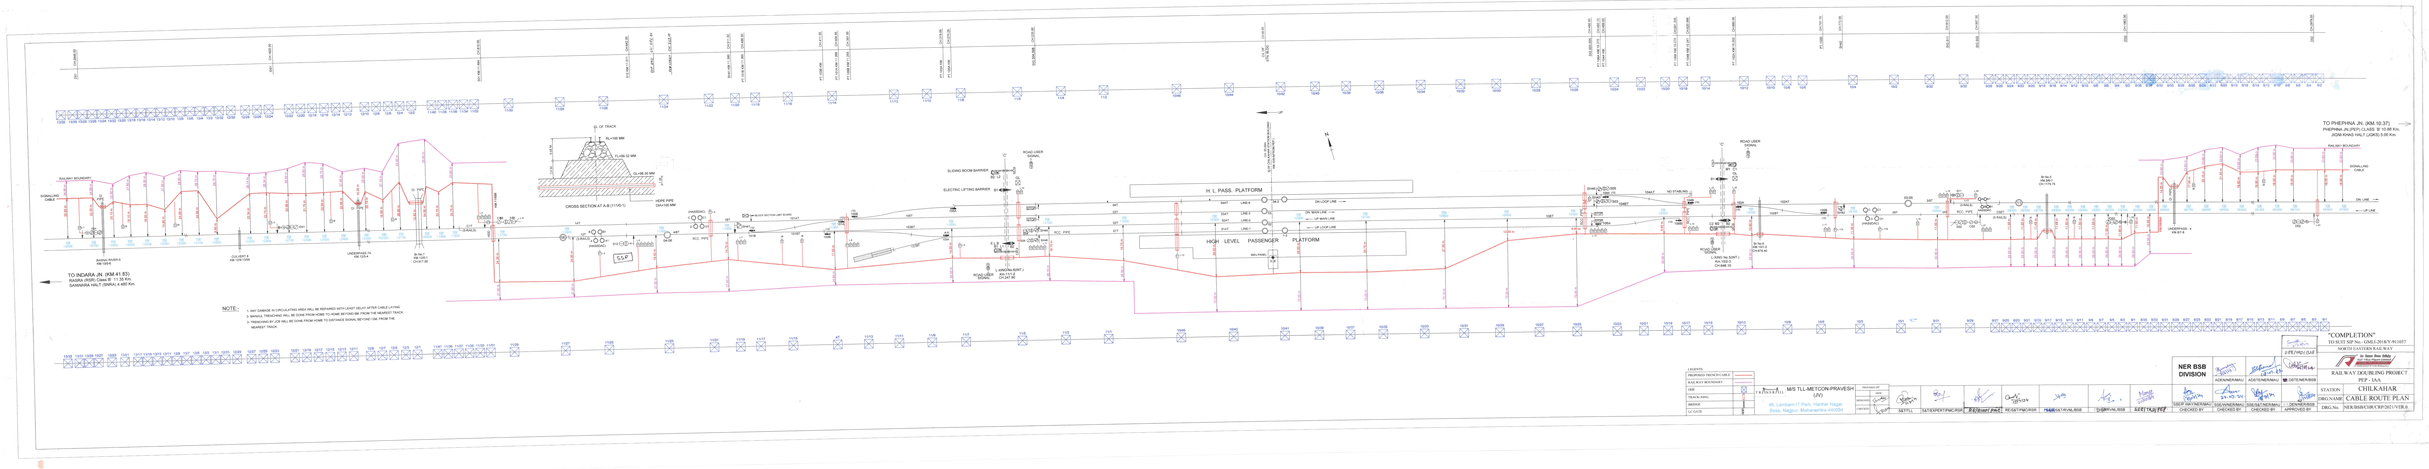
TO INDARA JN. (KM.41.83)
INARA (ISSR) Class 'B' 11.35 Km.
SAHWARA HALT (SWRA) 4.400 Km.
TO PHEPHNA JN. (KM.10.37)
PHEPHNA JN.(PEP) CLASS 'B' 10.88 Km.
JIGNI ROAD HALT (JGRD) 3.65 Km.
RAILWAY BOUNDARY
SIGNALLING CABLE
CROSS SECTION AT A-B (1110/-1)
H. L. PASS. PLATFORM
HIGH LEVEL PASSENGER PLATFORM
SLEEPING BOOM BARRIER
ELECTRIC LIFTING BARRIER
ROAD USER SIGNAL
ROAD USER (SIGNAL)
SLP
NOTE:
1. ANY DAMAGE IN CIRCULATING AREA WILL BE REPAIRED WITH LIGHT DEL.P AFTER CABLE LAYING.
2. MANUAL TRENCHING WILL BE DONE FROM HOME TO HOME BEFORE 5M FROM THE NEAREST TRACK.
3. TRENCHING BY JCB WILL BE DONE FROM HOME TO DISTANCE 50MPH, BEYOND 10M FROM THE NEAREST TRACK.
"COMPLETION"
TO AUTH MP No.:-GNES-2018/RY-901057
NORTH EASTERN RAILWAY
Save Water Save Life
NER BSB DIVISION
ADEN/NER/MAU
ADE/TE/NER/MAU
DEE/NER/BSB
RAILWAY DOUBLING PROJECT
PEP - IAA
STATION
CHILKAHAR
DRG.NAME
CABLE ROUTE PLAN
DRG.No.
NER/BSB/CHR/CRP/2021/VER.0
MIS TLL-METCON-PRAVESH (JV)
Sr. Laxmanrao O Patil, Wardha Nagar, Boras, Nagpur, Maharashtra-441304
SETTL.
SATDEPERTPNC/RSB
RESETTPNC/RSB
SUBPVNL/BSB
CHECKED BY
CHECKED BY
CHECKED BY
APPROVED BY