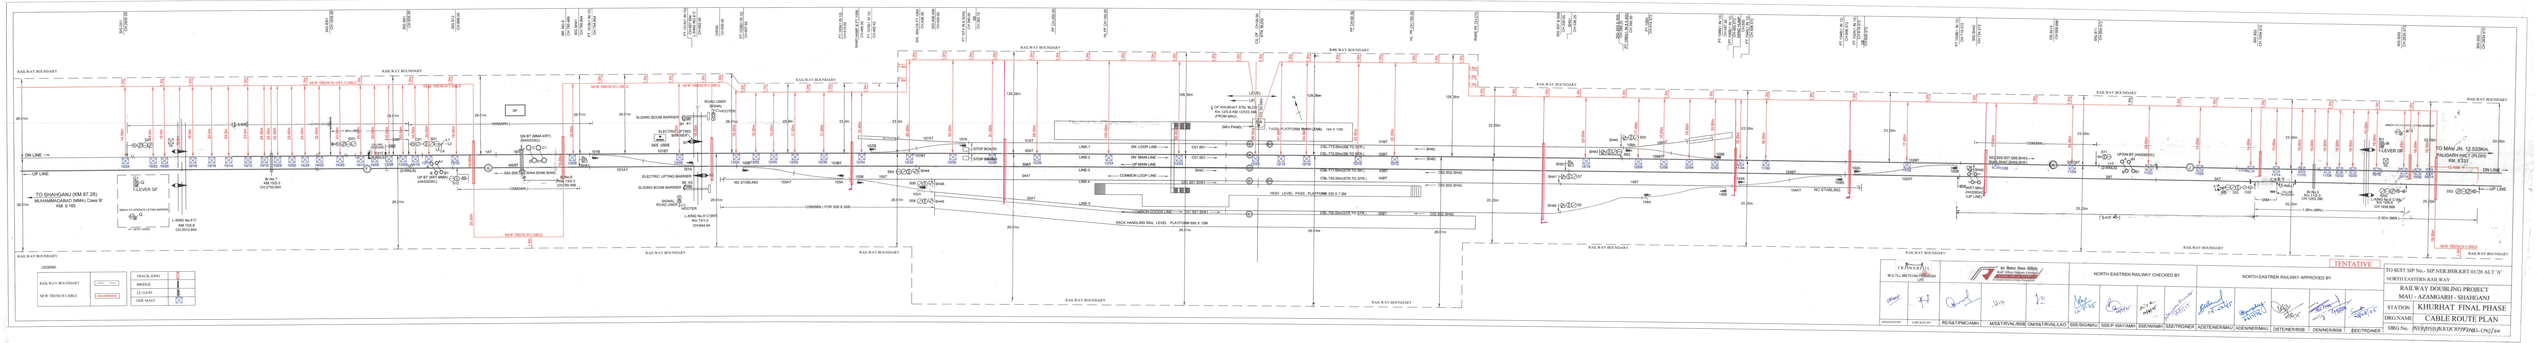

I R CONTRACTS						NORTH EASTREN RAILWAY CHECKED BY						NORTH EASTREN RAILWAY APPROVED BY					
M/S TALABRTON PRIVATE LTD																	
SIGNATURE	DATE	RE/S&T/NC/ABH	MS&T/RVAL/BSB	GM/S&T/RVAL/LKO	SSE/SIG/MMU	SSE/P.WAY/ABH	SSE/WA/ABH	SSE/TRD/NER	ADSTE/NER/MAU	ADEN/NER/MAU	DSTE/NER/BSB	DENNER/BSB	DEE/TRD/NER				

TENTATIVE

TO BUIT SIP No.- SIP/NER.BSB.KRT 01/20 ALT 'A'
NORTH EASTERN RAILWAY

RAILWAY DOUBLING PROJECT
MAU - AZAMGARH - SHAHGANJ

STATION: KHURHAT FINAL PHASE

DRG.NAME: CABLE ROUTE PLAN

DRG.No.: RE/B/03/R/KTA/??/FINAL-CP0/Tr