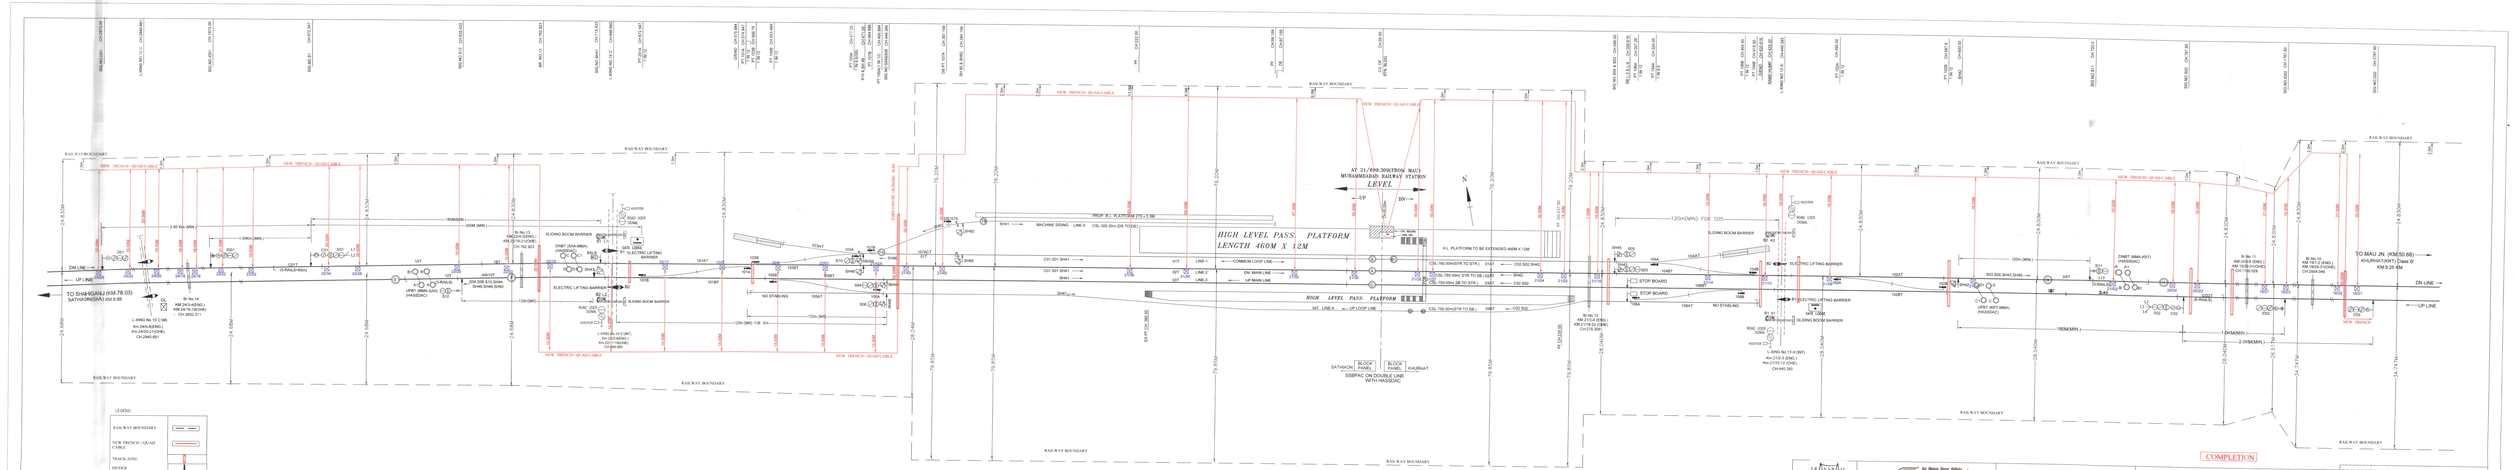

M/S TULMECON-PRAVEEN (JV)					NORTH EASTREN RAILWAY CHECKED BY					NORTH EASTREN RAILWAY APPROVED BY							TO SUIT SIP No.- SIP. NER.BSB.MMA.00	
																	NORTH EASTERN RAILWAY	
																	RAILWAY DOUBLING PROJECT MAU - AZAMGARH - MHAIGANJ	
																	STATION	MUHAMMDABAD (MMA)
PREPARED BY	CHECKED BY	RE/S&T/PMC/HMN	DY MS&T/RVN/LAMPI	GM/S&T/RVN/LKO	SSE/SIG/MAU	SSE/P.WAY/AMH	SSE/W/AMH	SSE/TRD/HMN	AEE/TEN/ERS/MAU	ADEN/NER/MAU	DSTE/NER/BSB	DENNER/BSB	DEE/TRD/NER				DRG.NAME	CABLE ROUTE PLAN
																	DRG.No.	RVN/LMMA/CRP/REV-0