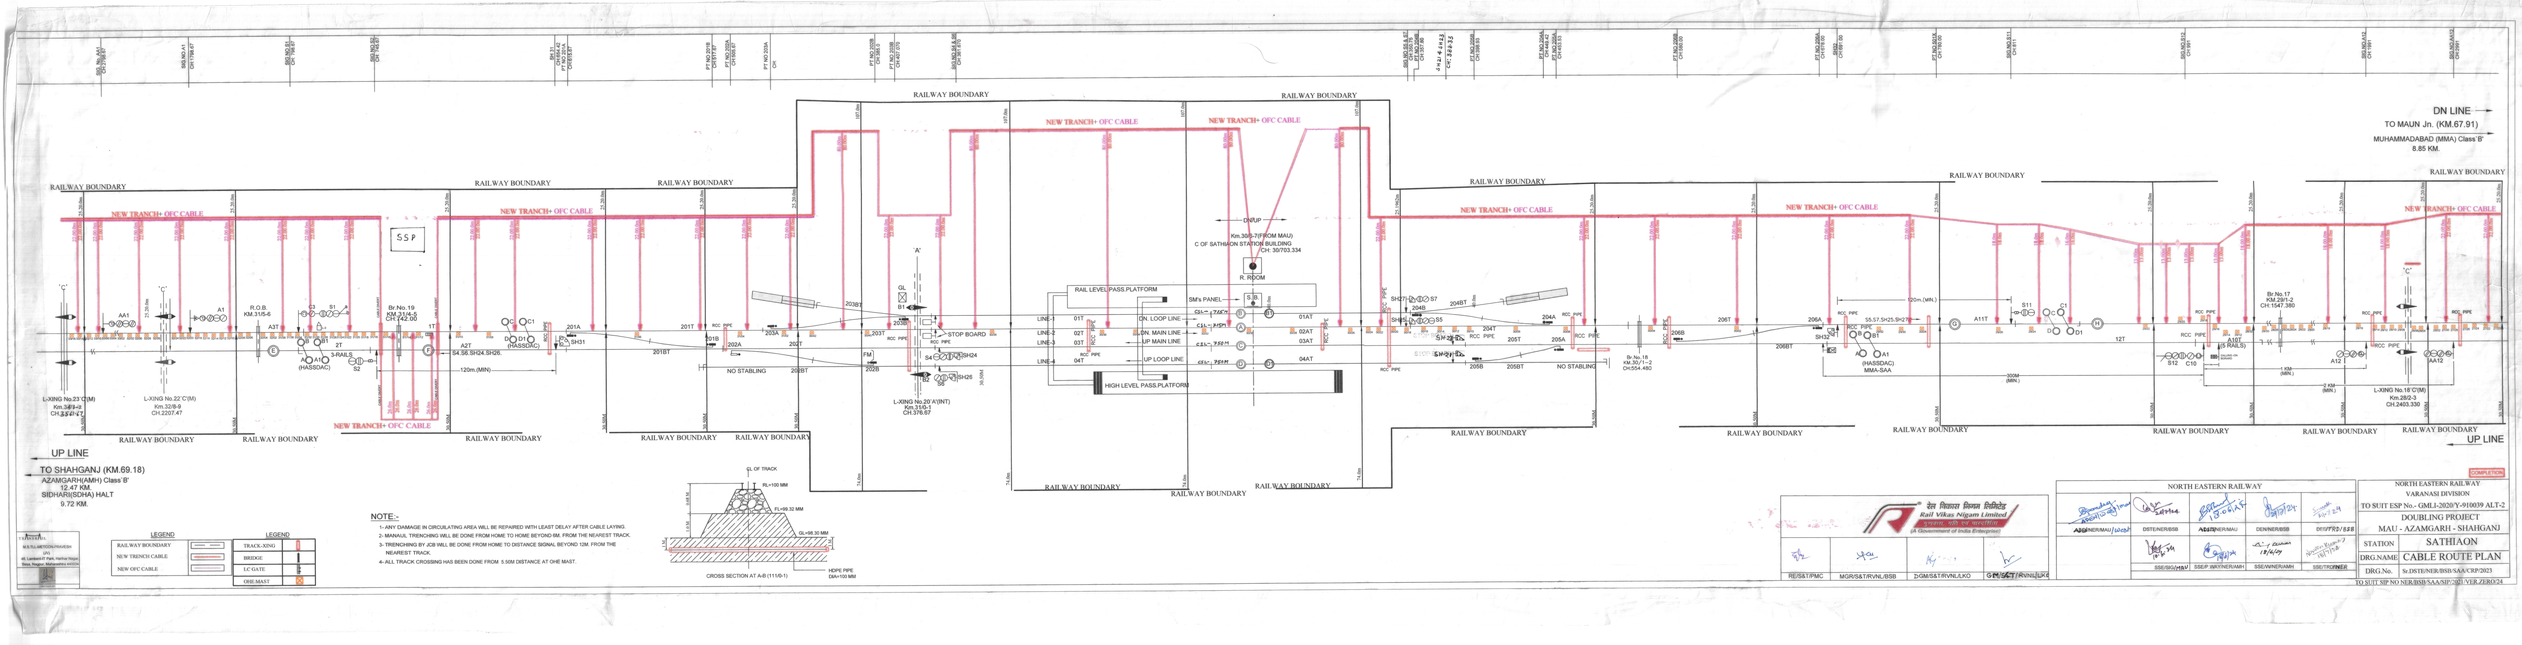


| LEGEND | | LEGEND | |
|---|---|---|---|
| RAILWAY BOUNDARY | | TRACK-XING | |
| NEW TRENCH CABLE | | BRIDGE | |
| NEW OFC CABLE | | LC GATE | |
| | | OHE MAST | |

**NOTE:-**

1- ANY DAMAGE IN CIRCULATING AREA WILL BE REPAIRED WITH LEAST DELAY AFTER CABLE LAYING.
2- MANAUL TRENCHING WILL BE DONE FROM HOME TO HOME BEYOND 8M. FROM THE NEAREST TRACK.
3- TRENCHING BY JCB WILL BE DONE FROM HOME TO DISTANCE SIGNAL BEYOND 10M. FROM THE NEAREST TRACK.
4- ALL TRACK CROSSING HAS BEEN DONE FROM 5.50M DISTANCE AT OHE MAST.

| | | | |
|---|---|---|---|
| RE/S&T/PMC | MGR/S&T/RVNL/BSB | DGM/S&T/RVNL/LKO | GM/S&T/RVNL/LKO |

Rail Vikas Nigam Limited
(A Government of India Enterprise)

NORTH EASTERN RAILWAY

| | | | | |
|---|---|---|---|---|
| ADEN/MAU/ | DSTE/NER/BSB | ADEN/NER/MAU | DEN/NER/BSB | DY.CTI/S&T/BSB |
| SSE/S&T/MAU | SSE/P.WAY/NER/AMH | SSE/WNR/AMH | SSE/TRD/NER | |

NORTH EASTERN RAILWAY
VARANASI DIVISION
TO SUIT ESP No.- GMLI-2020/Y-910039 ALT-2
DOUBLING PROJECT
MAU - AZAMGARH - SHAHGANJ
STATION: SATHIAON
DRG.NAME: CABLE ROUTE PLAN
DRG.No.: Sr.DSTE/NER/BSB/SAA/SP/2023
TO SUIT SIP NO NER/BSB/SAA/SP/2021 VER.ZERO/24